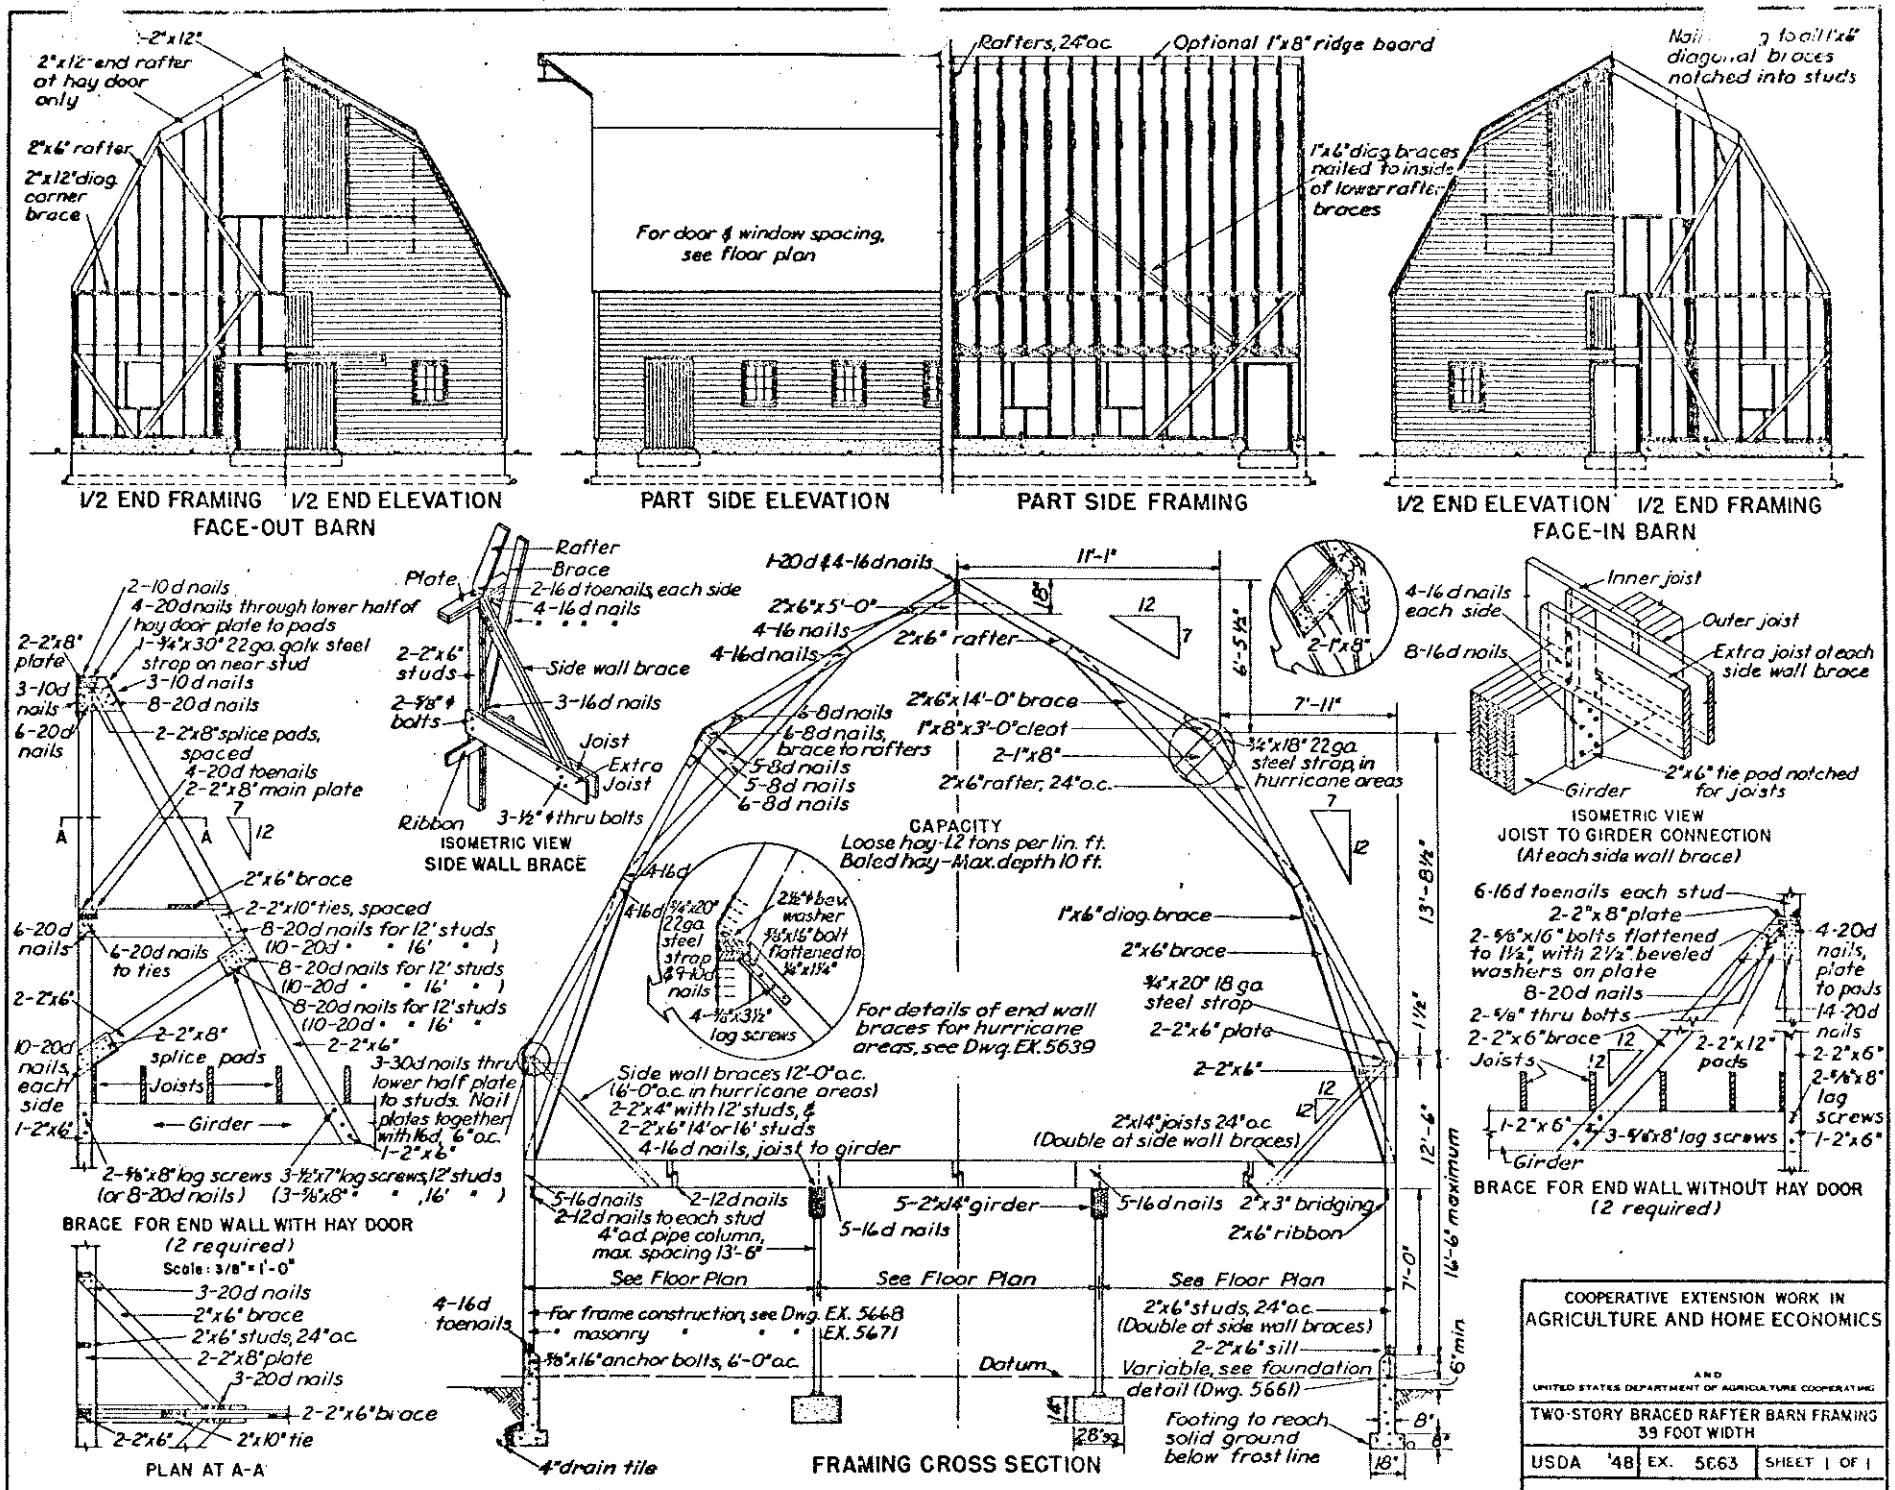

COOPERATIVE EXTENSION WORK IN AGRICULTURE AND HOME ECONOMICS

AND

UNITED STATES DEPARTMENT OF AGRICULTURE COOPERATING

TWO-STORY BRACED RAFTER BARN FRAMING 39 FOOT WIDTH

USDA '48	EX. 5663	SHEET 1 OF 1