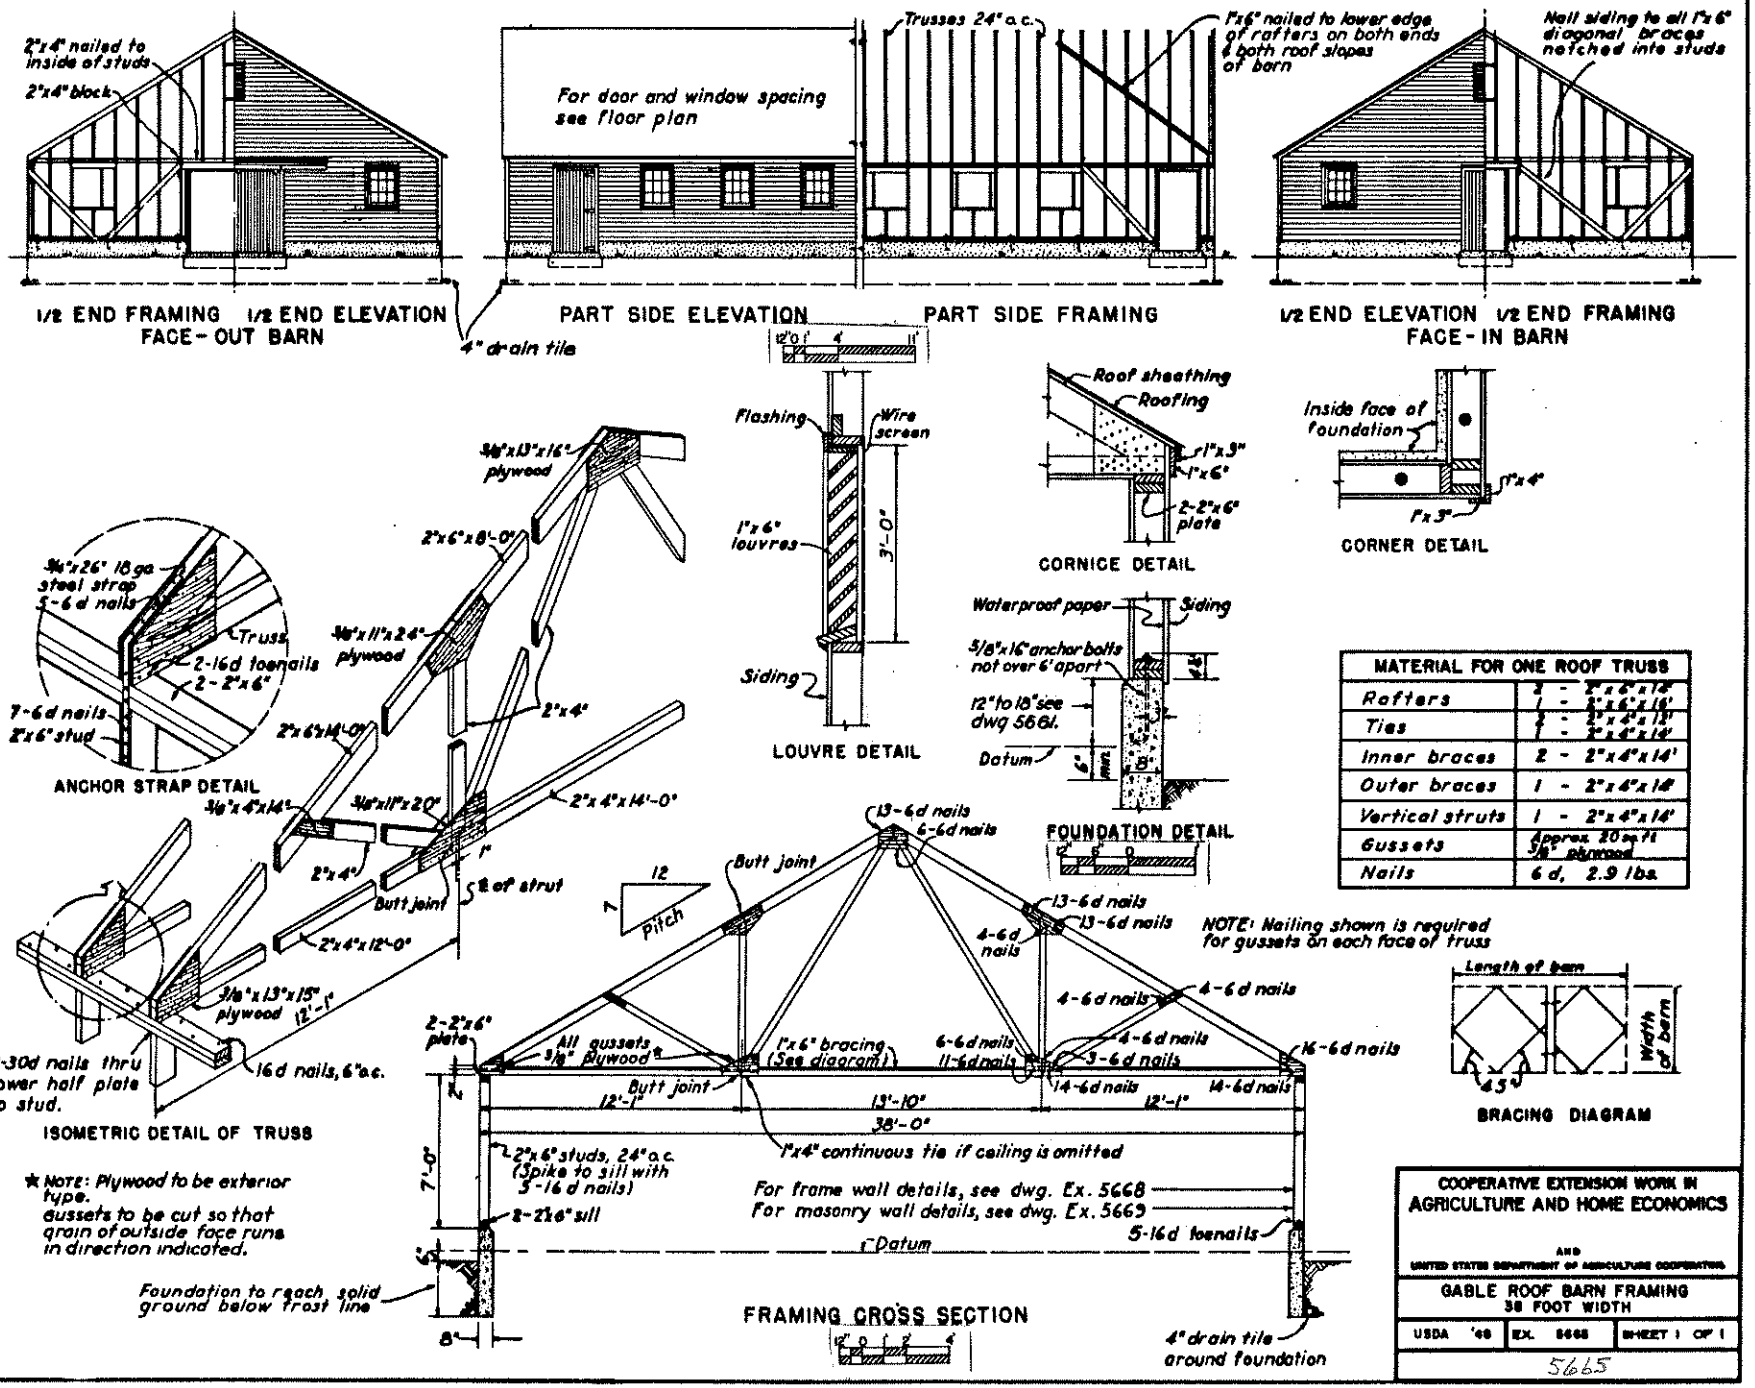

★ NOTE: Plywood to be exterior type. Gussets to be cut so that grain of outside face runs in direction indicated.

MATERIAL FOR ONE ROOF TRUSS	
Rafters	2 - 2"x6"x12'
	1 - 2"x6"x16'
Ties	2 - 2"x4"x12'
	1 - 2"x4"x14'
Inner braces	2 - 2"x4"x14'
Outer braces	1 - 2"x4"x14'
Vertical struts	1 - 2"x4"x14'
Gussets	Approx. 20 sq ft 3/8" plywood
Nails	6d, 2.9 lbs.

COOPERATIVE EXTENSION WORK IN AGRICULTURE AND HOME ECONOMICS

AND

UNITED STATES DEPARTMENT OF AGRICULTURE COOPERATING

GABLE ROOF BARN FRAMING
38 FOOT WIDTH

USDA '48	EX. 5668	SHEET 1 OF 1

5665

INACTIVE