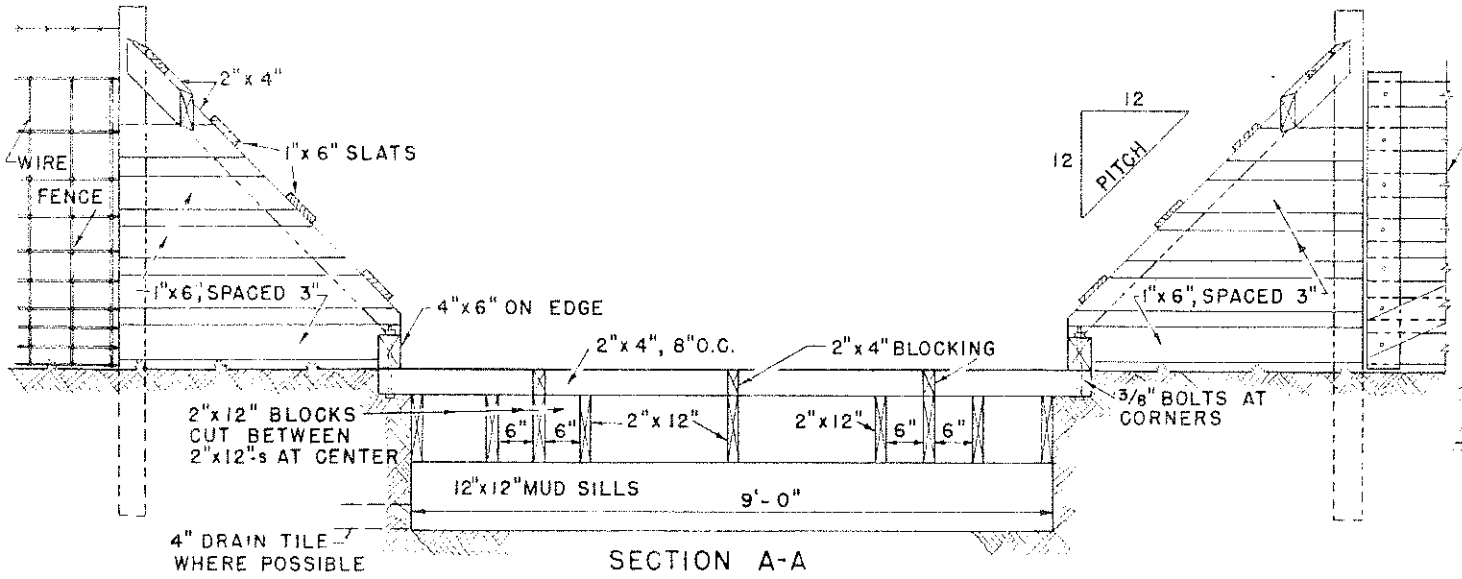

SECTION A-A

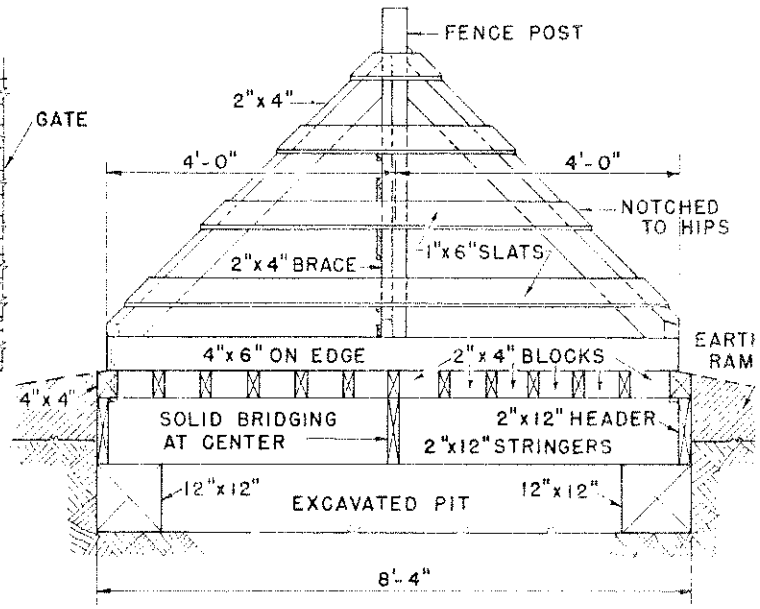

SECTION B-B

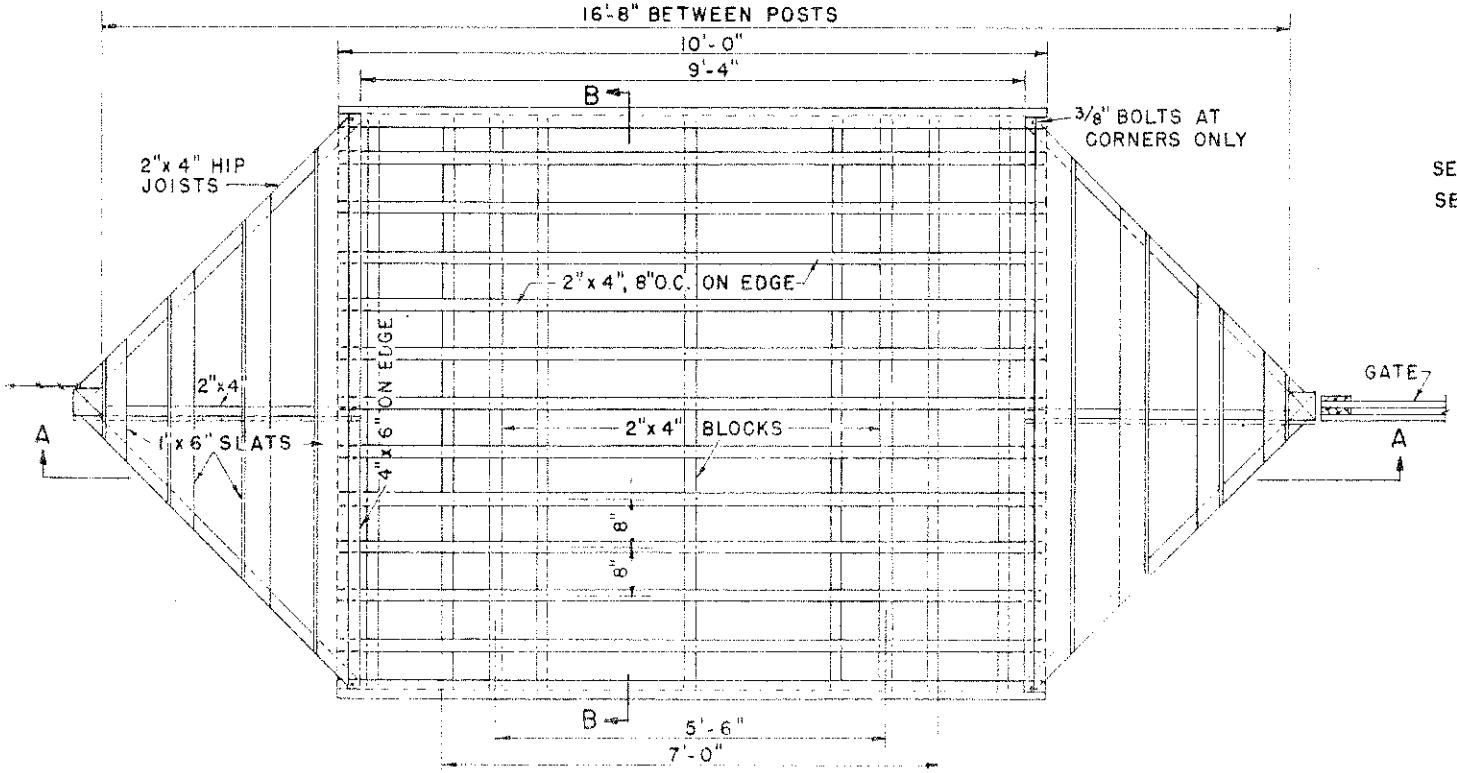

PLAN

SECTION A-A, SHOWS GUARD FLOOR BUILT LEVEL WITH GRADE
SECTION B-B, SHOWS GUARD FLOOR RAISED ABOVE GRADE

NOTE:
TIMBERS IN CONTACT WITH EARTH ARE TO BE TREATED WITH CREASOTE OR SIMILAR PRESERVATIVE

SCALE 1/2" = 1'-0"

COOPERATIVE EXTENSION WORK IN AGRICULTURE AND HOME ECONOMICS
STATE OF NORTH DAKOTA
N. D. AGRICULTURAL COLLEGE
U.S. DEPARTMENT OF AGRICULTURE COOPERATING

CATTLE GUARD (Wood Const.

USDA '49 EX 5741 SHEET 10