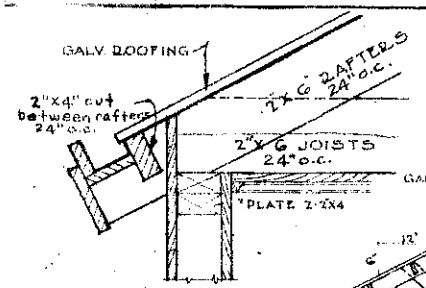

DETAIL OF CORNICE
SCALE 1½"=1'0

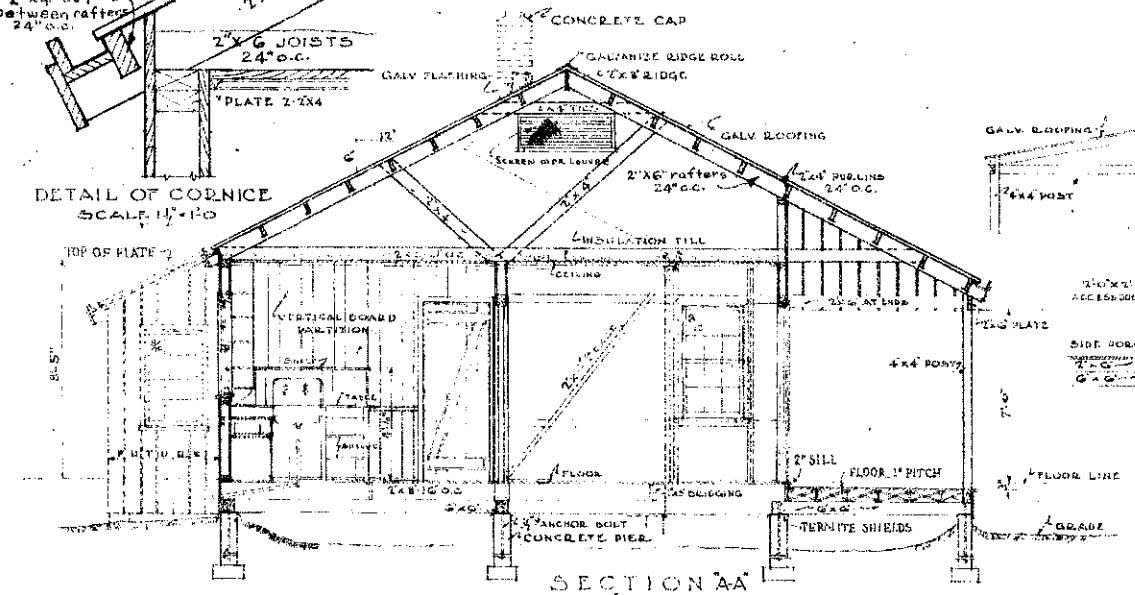

SECTION "A-A"

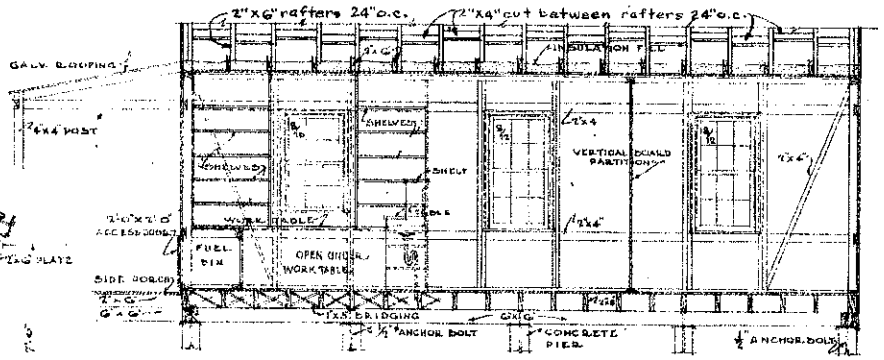

CROSS SECTION "B-B"

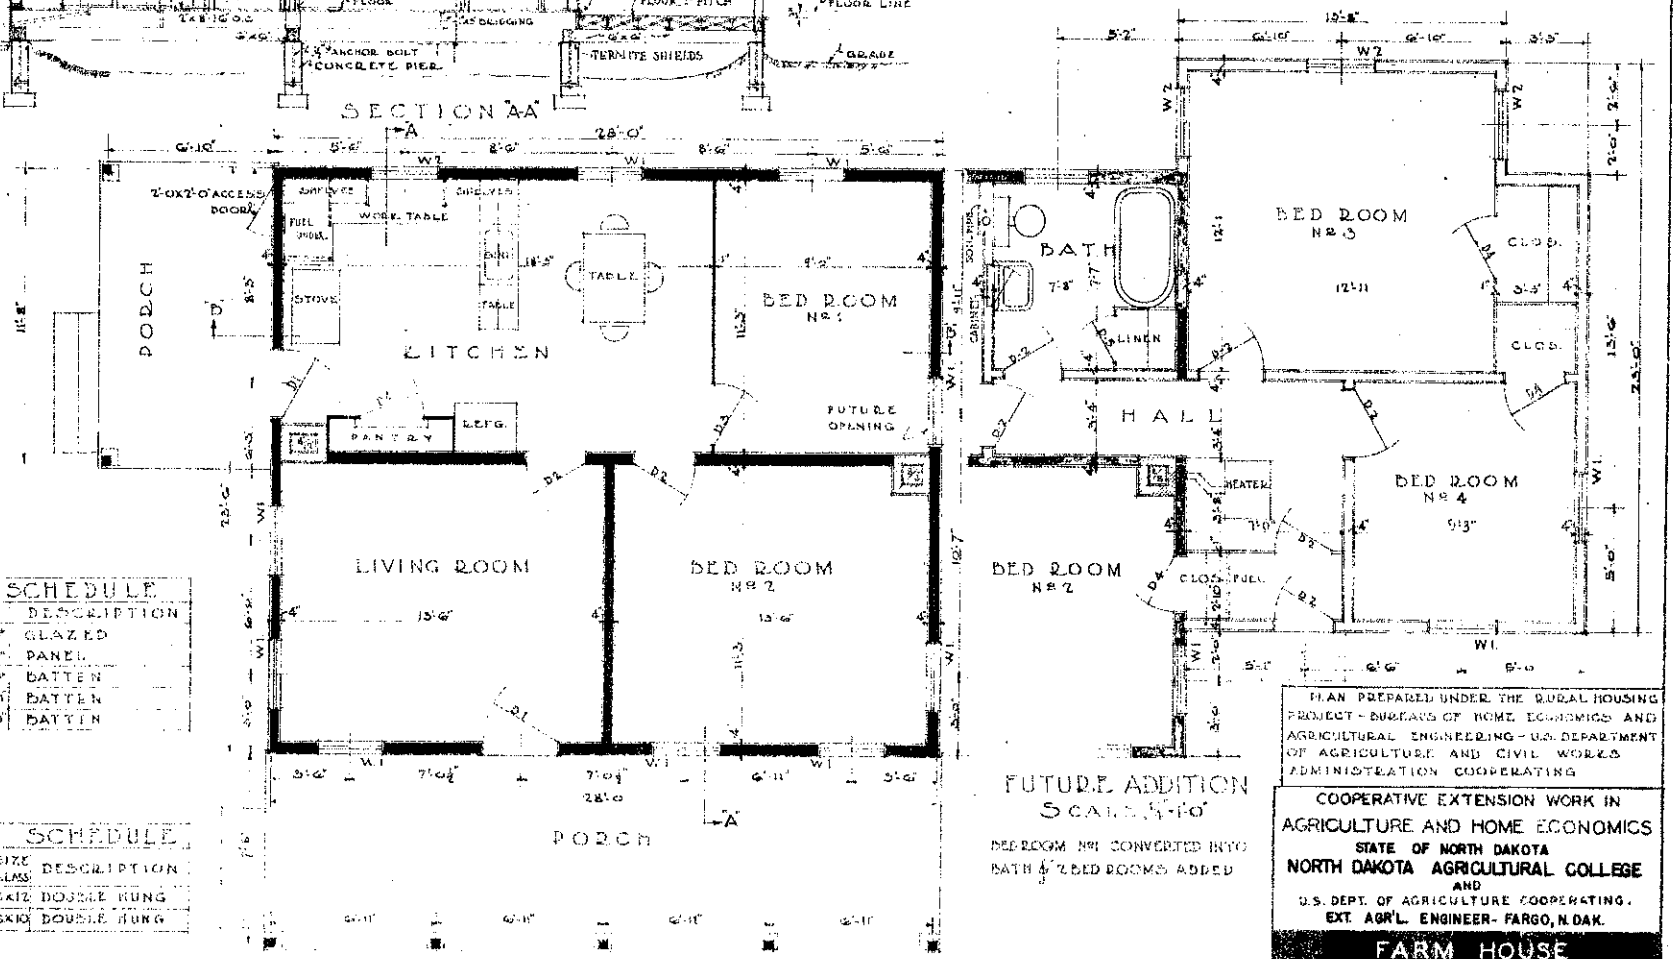

FLOOR PLAN
SCALE ¼"=1'0

DOOR SCHEDULE		
TYPE	SIZE	DESCRIPTION
D.1	3'-0"x7'-0"	GLAZED
D.2	2'-6"x7'-0"	PANEL
D.3	2'-6"x7'-0"	BATTEN
D.4	2'-4"x7'-0"	BATTEN
D.5	2'-0"x7'-0"	BATTEN

WINDOW SCHEDULE			
TYPE	NUMBER OF LIGHTS	SIZE OF GLASS	DESCRIPTION
W.1	12 LIGHTS	8x12	DOUBLE HUNG
W.2	12 LIGHTS	8x10	DOUBLE HUNG

FUTURE ADDITION
SCALE ¼"=1'0

BED ROOM No. 1 CONVERTED INTO BATH & 2 BED ROOMS ADDED

PLAN PREPARED UNDER THE RURAL HOUSING PROJECT - BUREAUS OF HOME ECONOMICS AND AGRICULTURAL ENGINEERING - U.S. DEPARTMENT OF AGRICULTURE AND CIVIL WORKS ADMINISTRATION COOPERATING

COOPERATIVE EXTENSION WORK IN
AGRICULTURE AND HOME ECONOMICS
STATE OF NORTH DAKOTA
NORTH DAKOTA AGRICULTURAL COLLEGE
AND
U.S. DEPT. OF AGRICULTURE COOPERATING.
EXT. AGR'L. ENGINEER- FARGO, N. DAK.

FARM HOUSE

U. S. D. A. - '34 EX. 6517 SHEET 1 OF 1