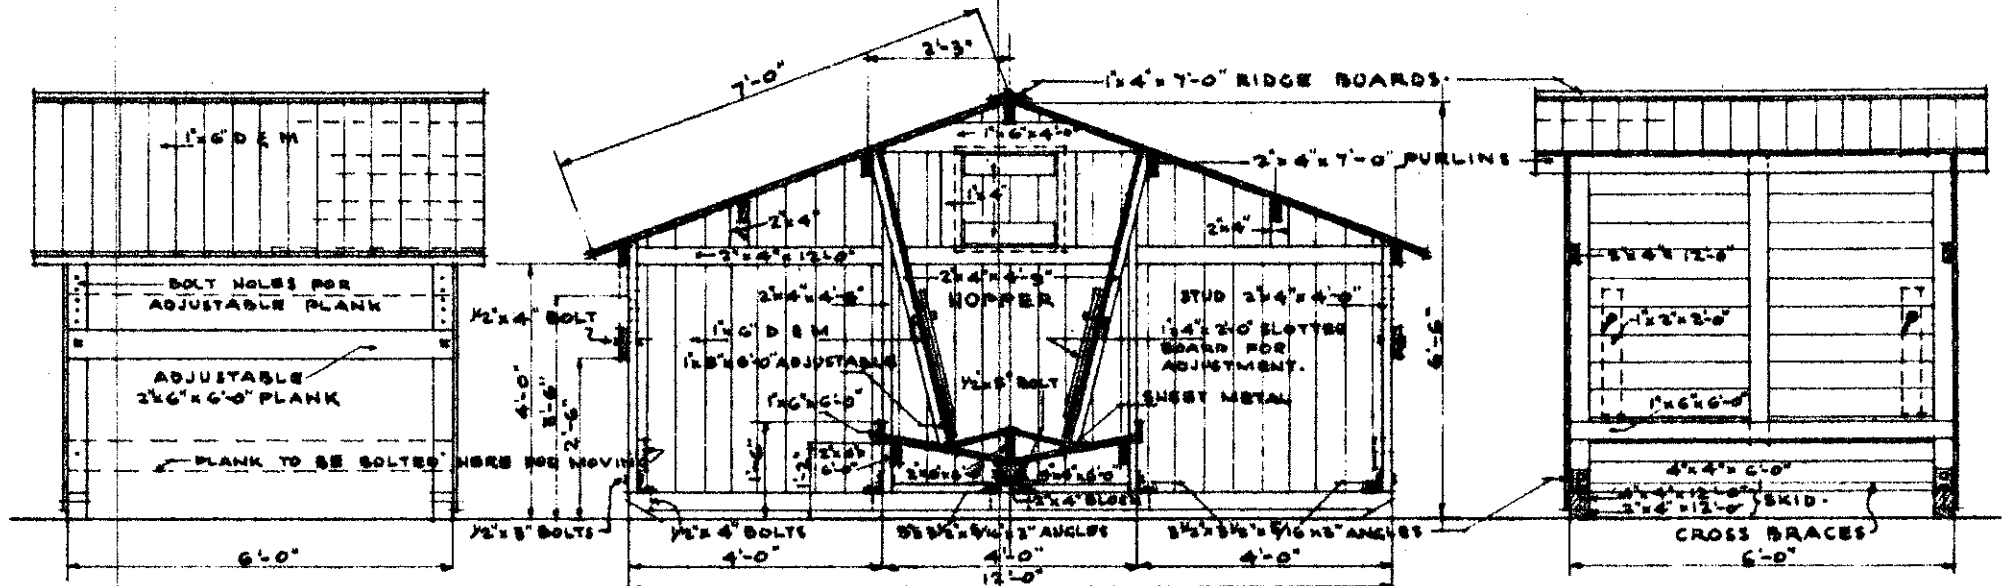

FRONT ELEVATION

SECTION "A"
SCALE - 1/4" = 1'-0"

SECTION "B"

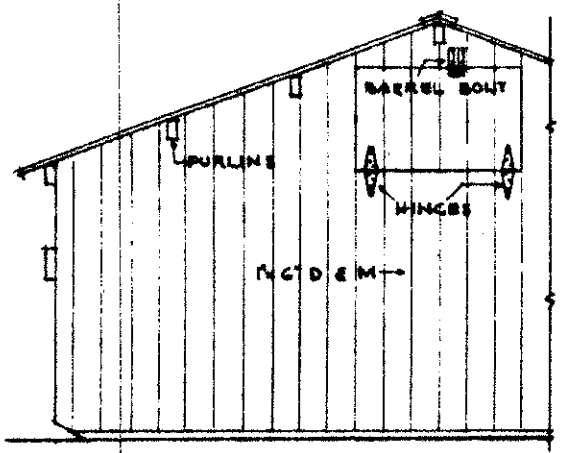

SIDE ELEVATION

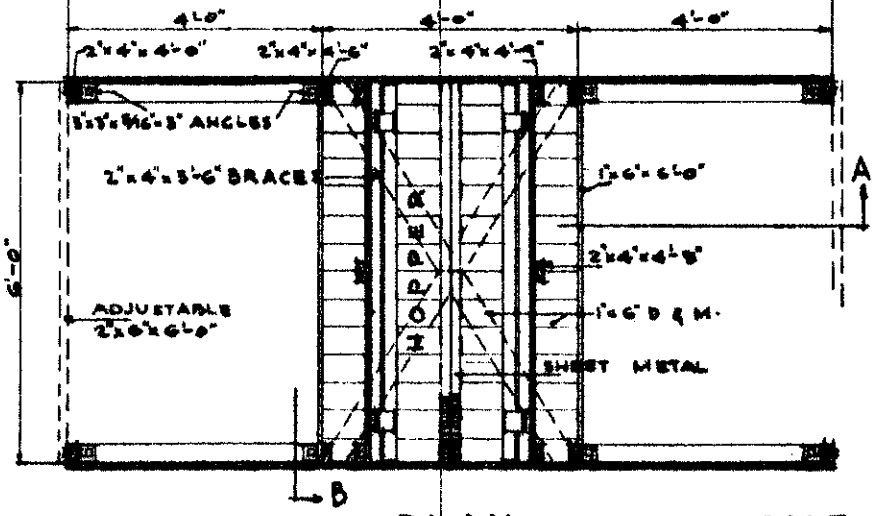

PLAN
SCALE - 1/4" = 1'-0"

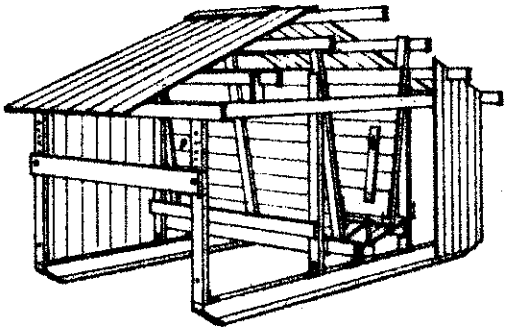

CALF CREEP FEEDER
FOR 50 CALVES

FARM
4-SQUARE
WEYERHAEUSER
BUILDINGS
S-1113

N.D. 871-1-3