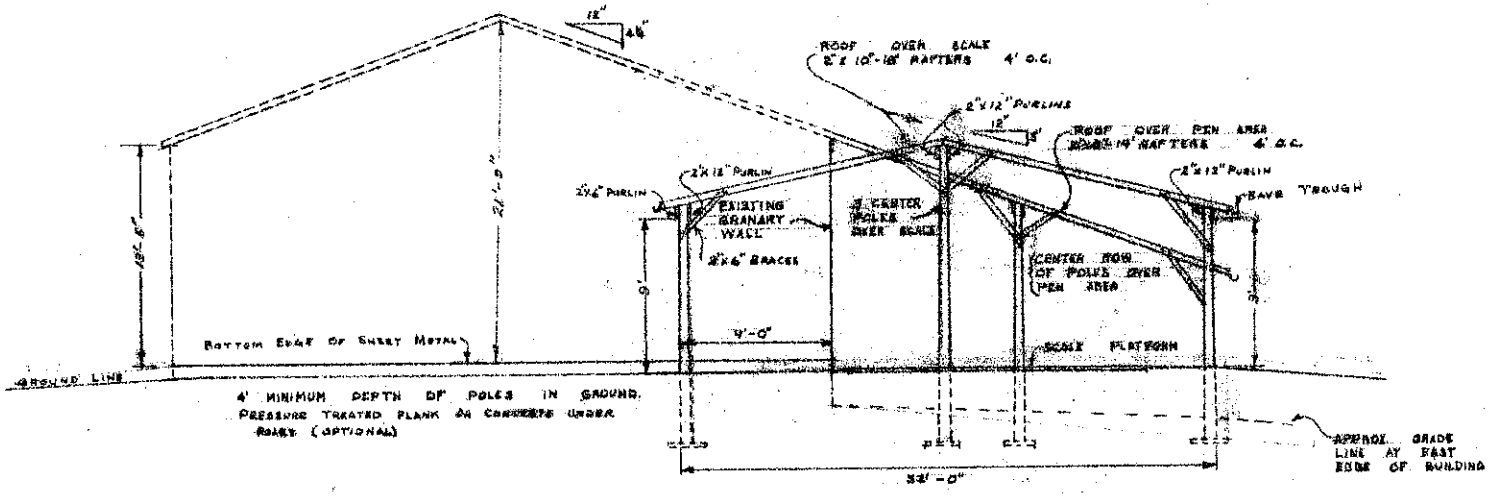


ELEVATION
SCALE 1/16" = 1'-0"

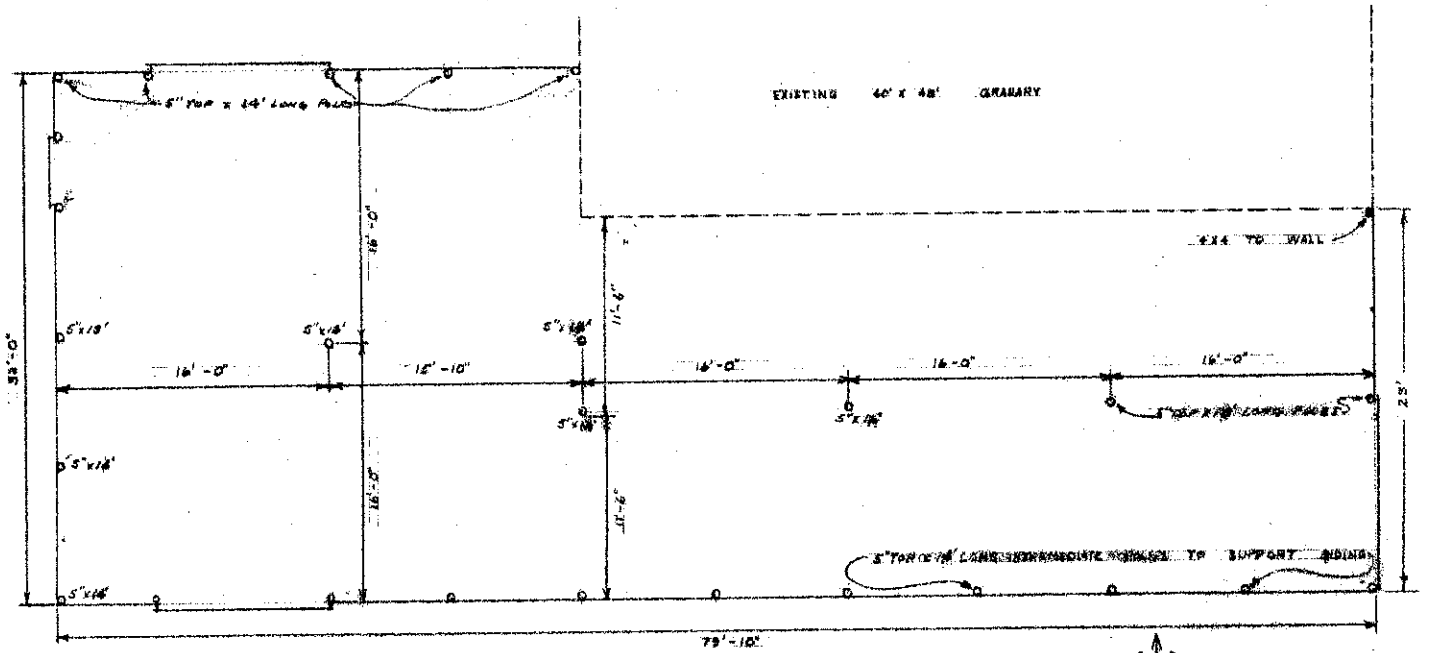


PLAN
SCALE 1/16" = 1'-0"

POLE FRAME BLOCK ADDITION
FRANK KUBIK
MEDINA, NORTH DAKOTA
PREPARED BY 1964
N.D.S.U. AGR. ENGR. DEPT.