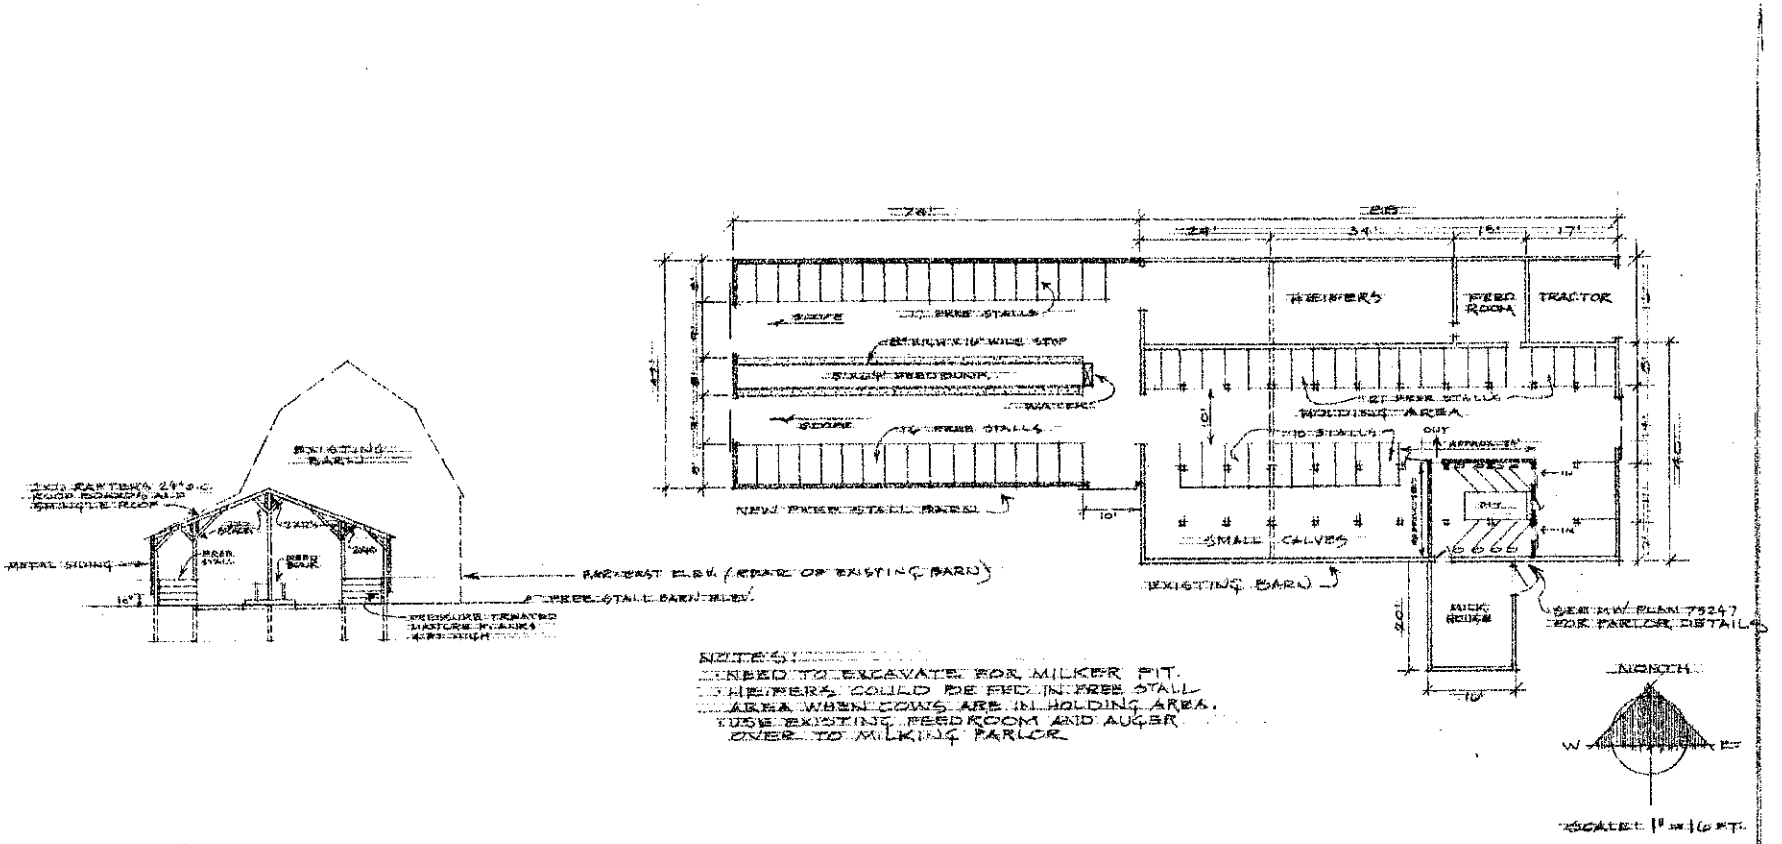

NOTES:
1. NEED TO EXCAVATE FOR MILKER PIT.
2. HEIFERS COULD BE FED IN FREE STALL AREA WHEN COWS ARE IN HOLDING AREA.
3. USE EXISTING FEEDROOM AND AUGER OVER TO MILKING PARLOR

DAIRY FREE STALL REMODELING

PREPARED FOR: LOUIS WILKENS, HANOVER
SCALE:
DRAWN BY: R. COMETTE
REVISED

PREPARED BY: NDSU EXTENSION AG. ENG'R. DEPT.

DATE: Feb. 1977
APPROVED BY: N.D. 723-7-7
DRAWING NUMBER: SHEET 1 OF 1

K&E