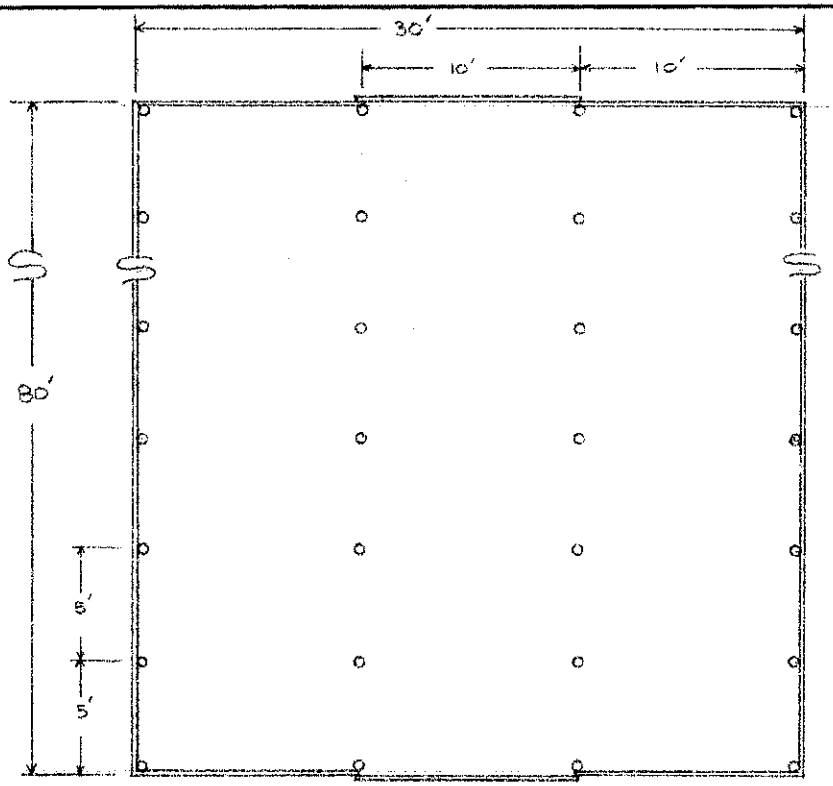

FLOOR PLAN

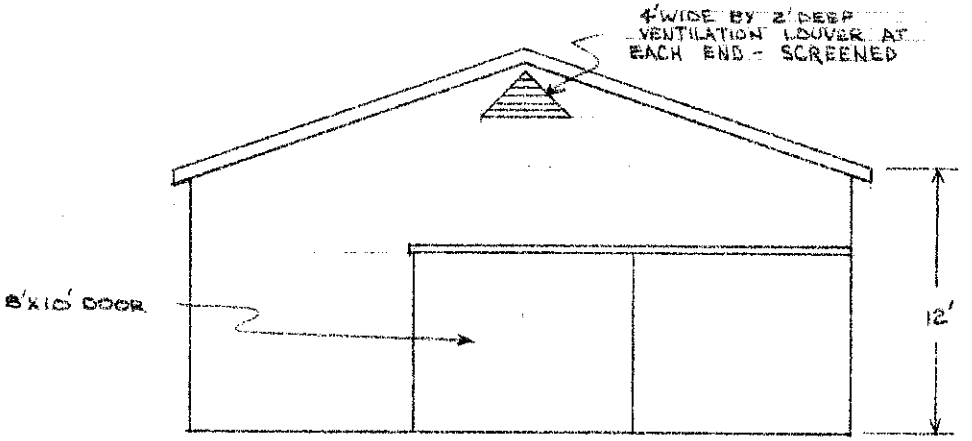

END VIEW

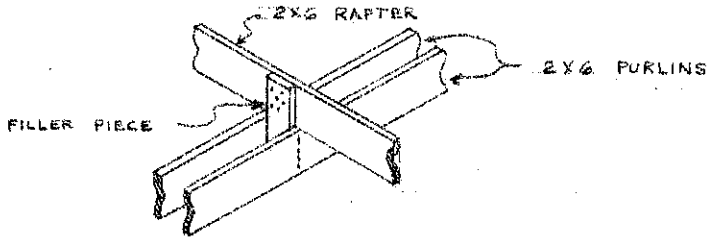

RAFTER TIE

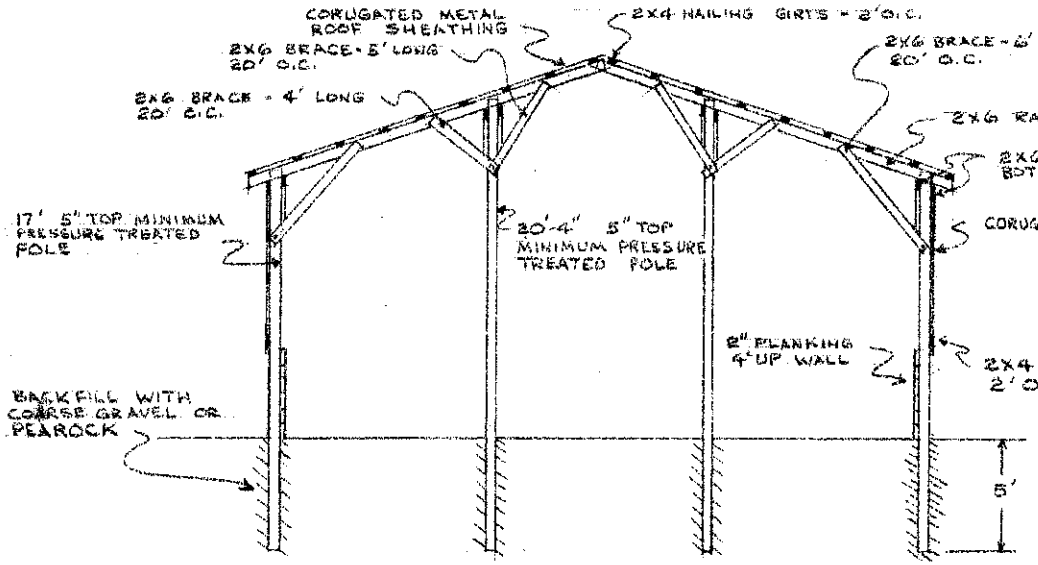

CROSS SECTION

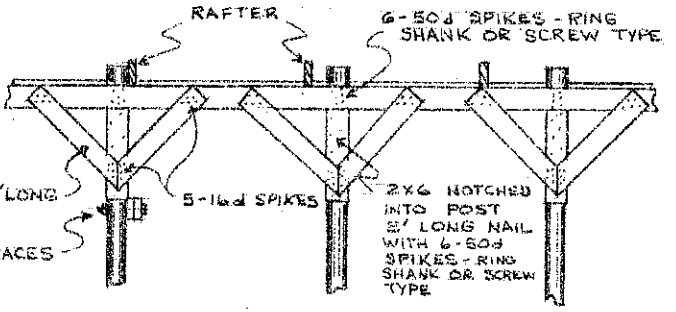

BRACES AT PURLIN

30' POLE BARN - GABLE ROOF

SUITABLE FOR TIE STALL HORSE BARN

SCALE 1" = 4'

DRAWN BY E.E. LUNDSTROM REVISED

EXTENSION AGRICULTURAL ENGINEERING DEPT. NORTH DAKOTA STATE UNIVERSITY

DATE 7-5-73

APPROVED BY N.D. 724-1-11

DRAWING NUMBER