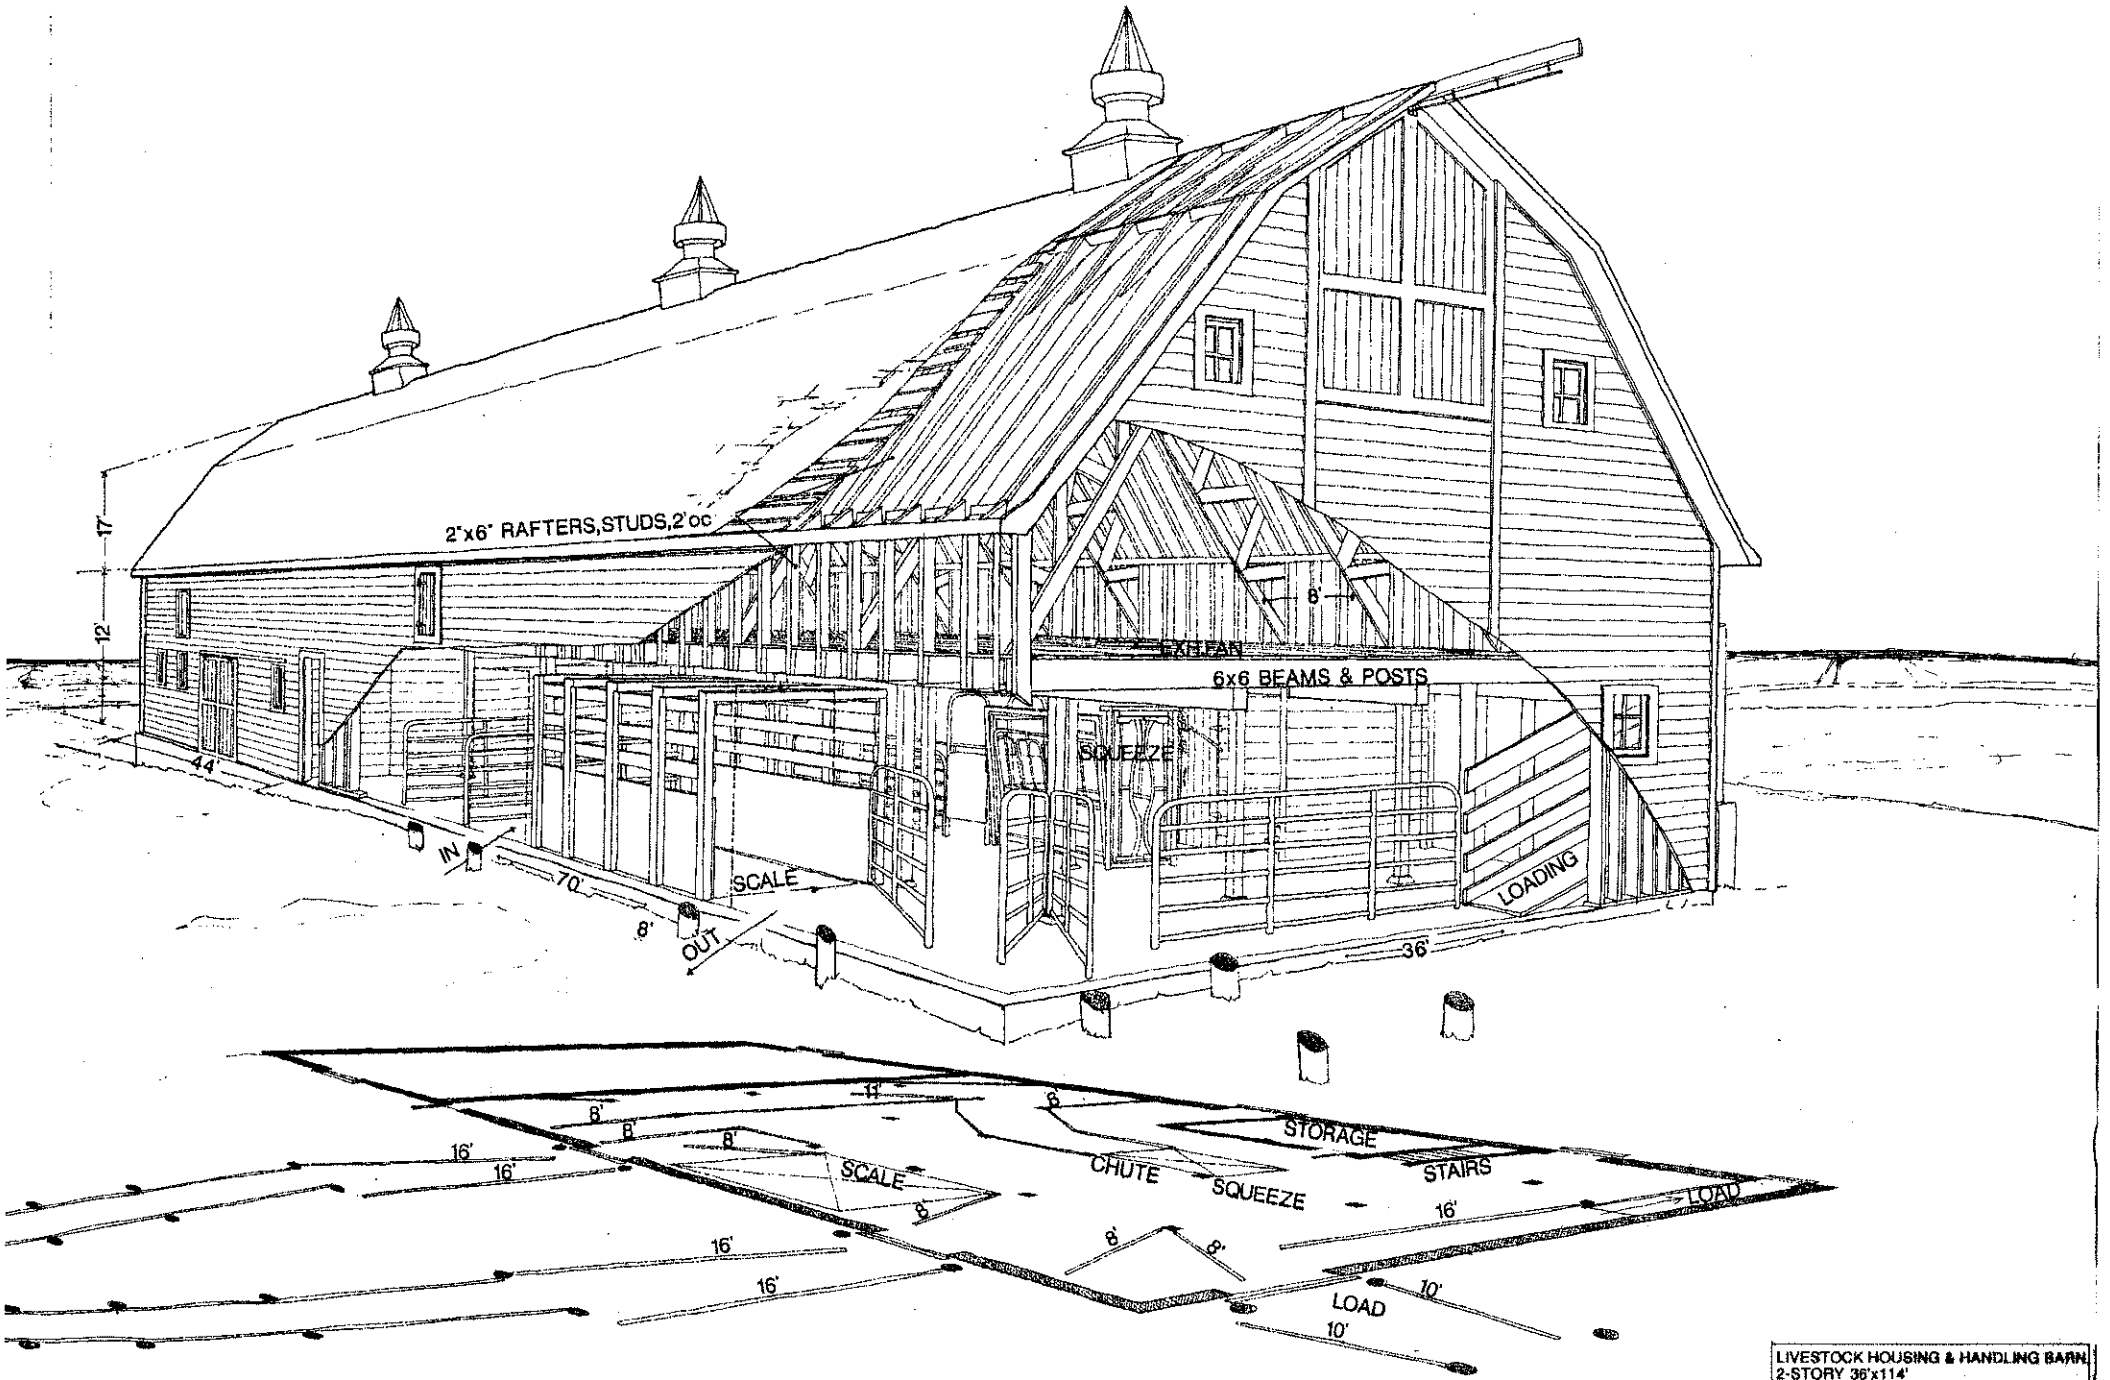

LIVESTOCK HOUSING & HANDLING BARN 2-STORY 36'x114'	
AGRIC. ENGINEERING, NDSU, FARGO, ND	
JULY 1988 dr.by: M. Haukos app.by: D. Johnson	L. Prince Regent, ND Plan No. N.D. 724-1-7