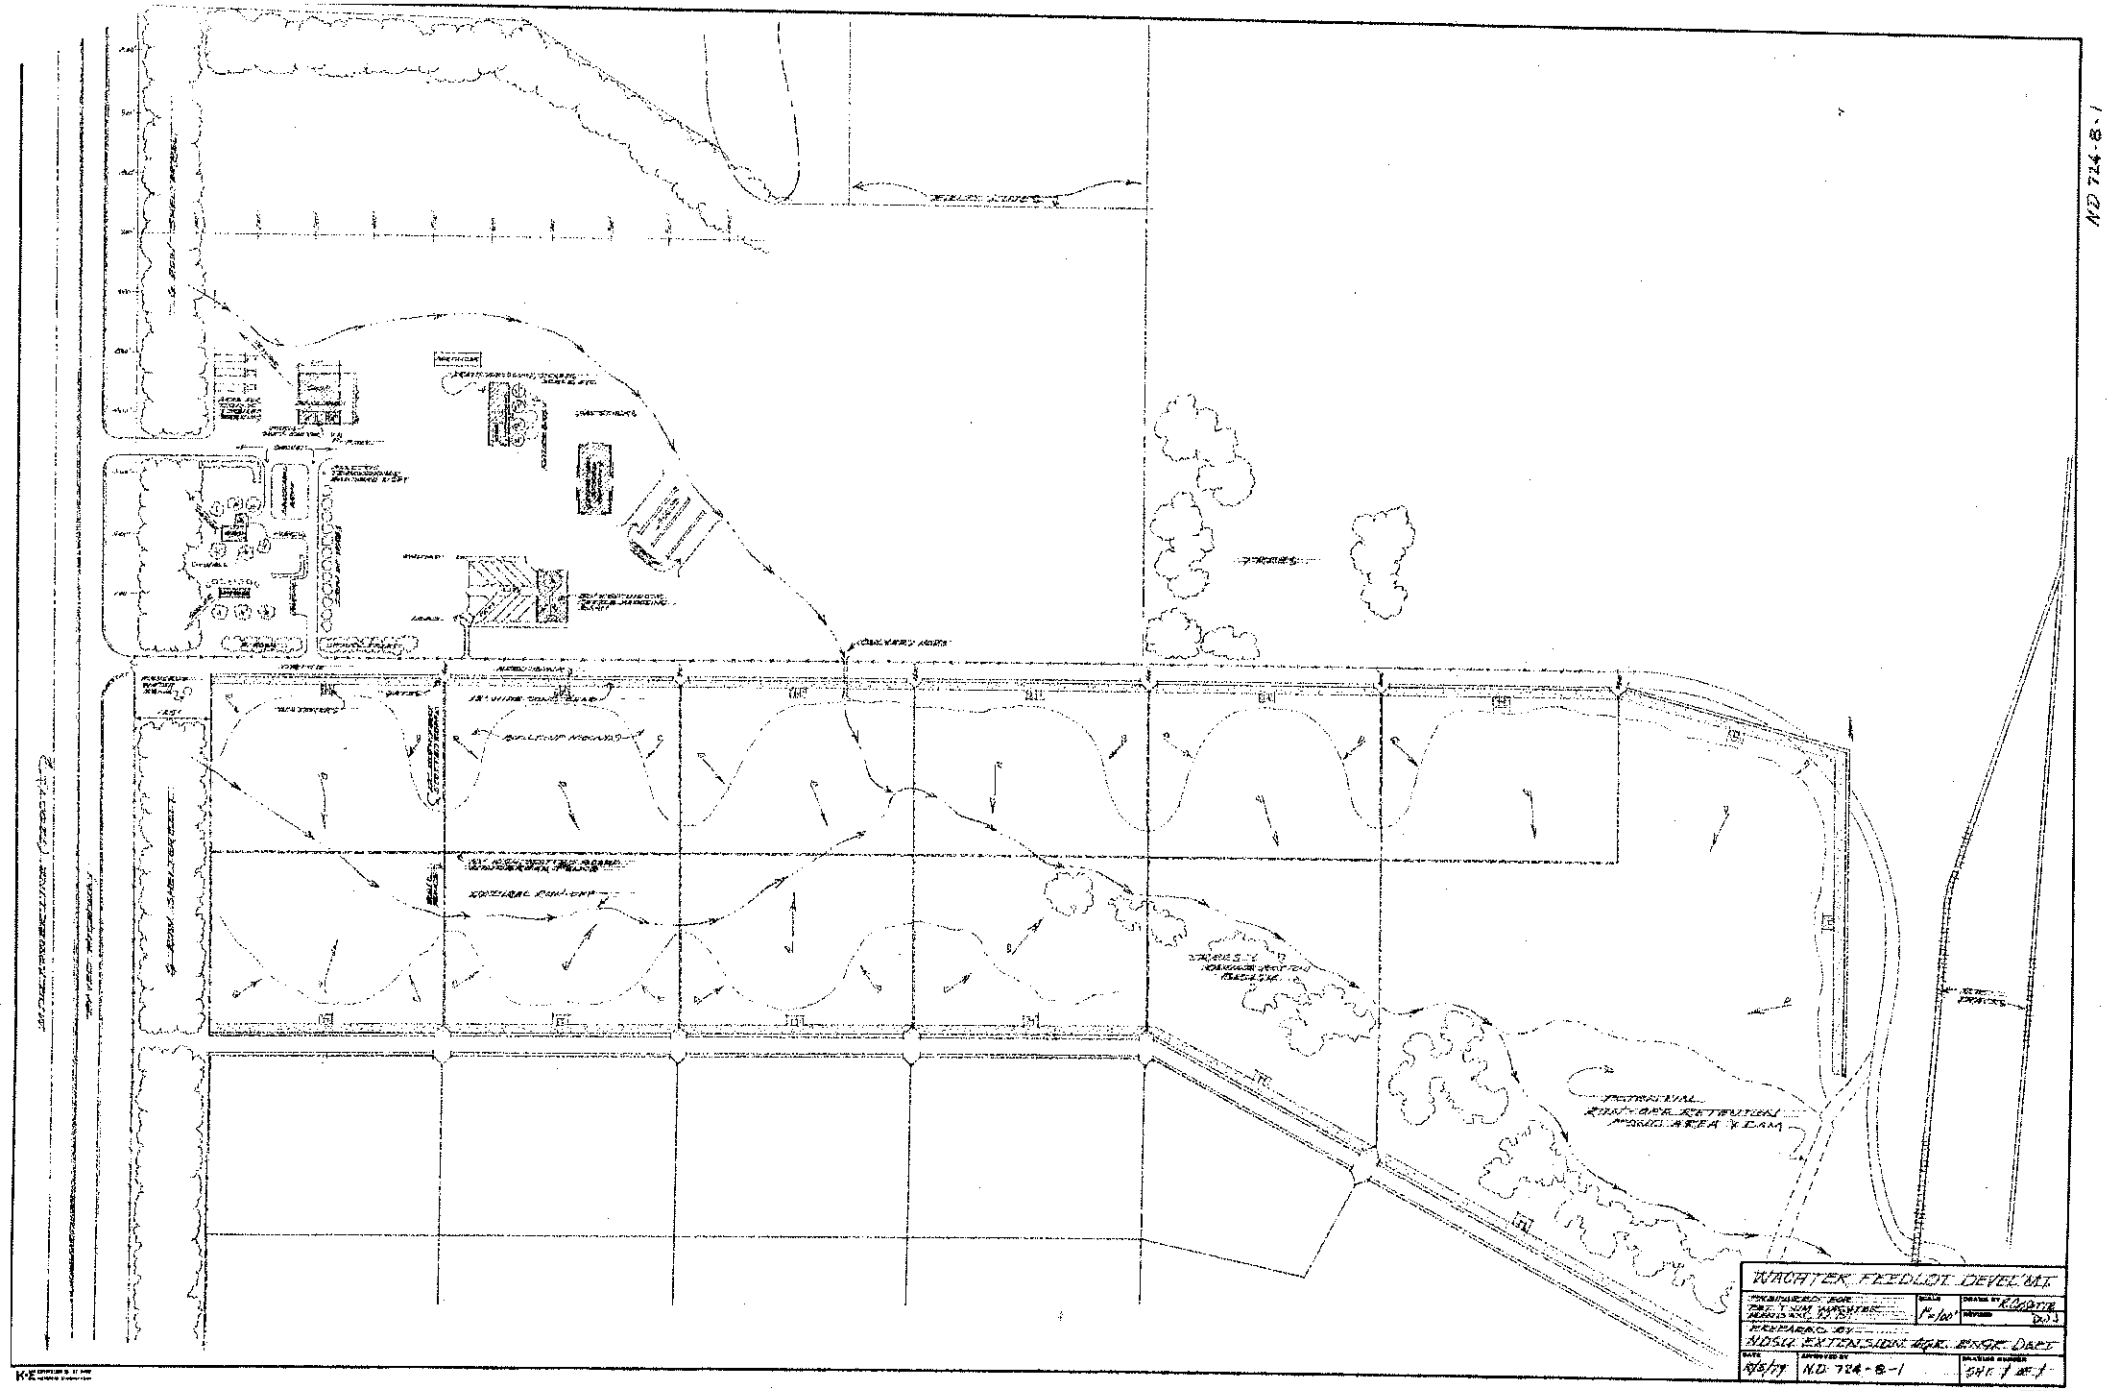
WACHTER FEEDLOT DEVEL'MT
NDSU EXTENSION AGR. ENGR. DEPT
ND 724-8-1
SHT 1 OF 1