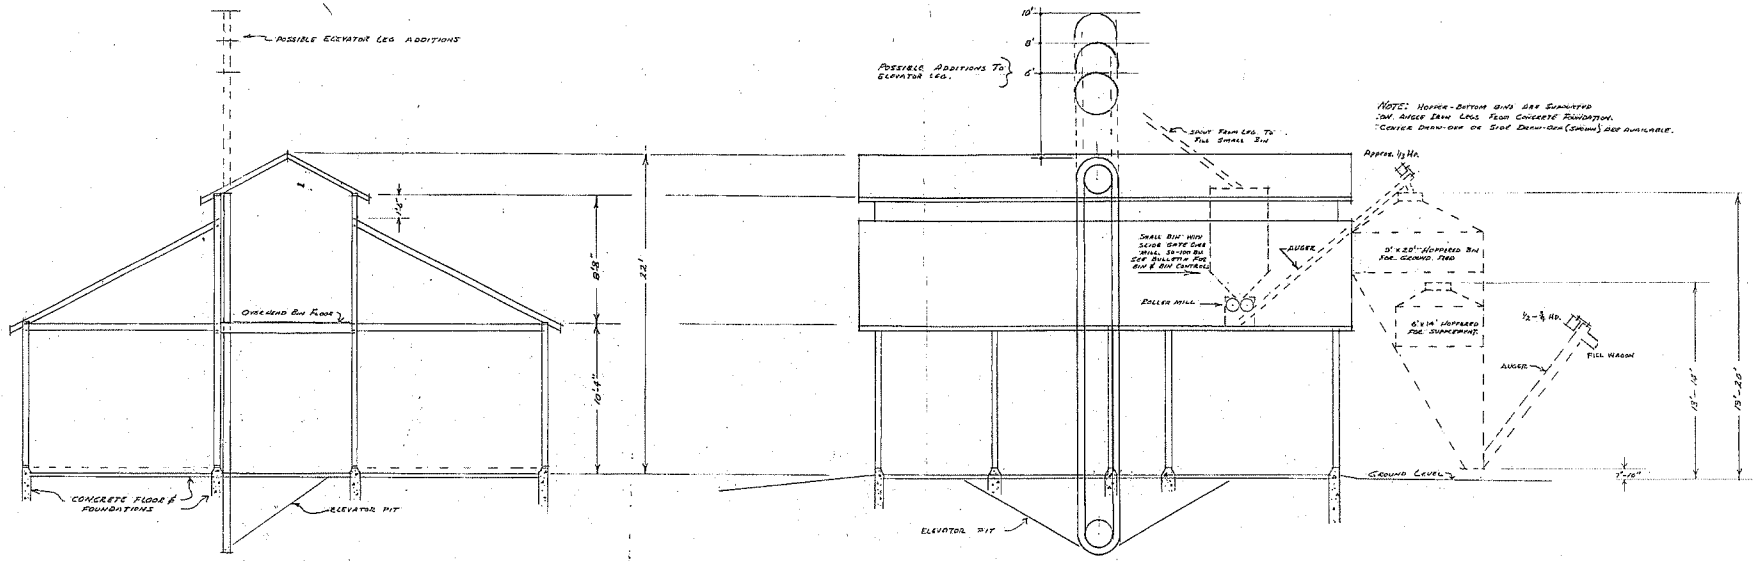

CROSS-SECTION
SCALE: 1/8"=1'-0"

BUILDING CROSS-SECTION
SCALE: 1/8"=1'-0"

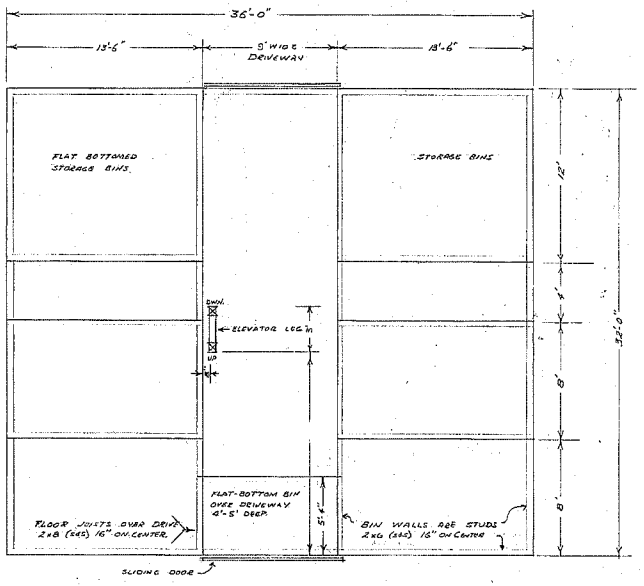

FLOOR PLAN
SCALE: 1/4"=1'-0"

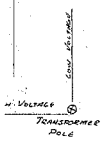

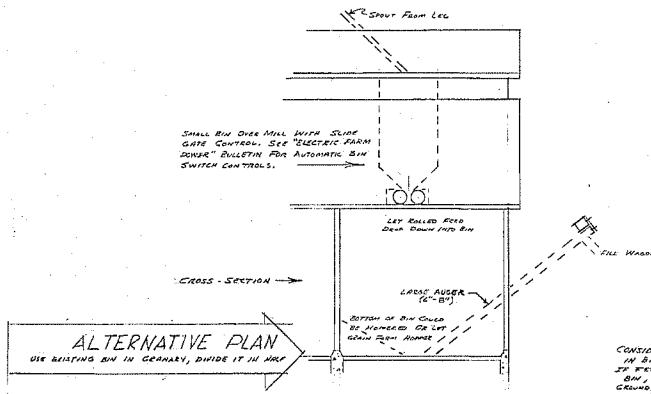

ALTERNATIVE PLAN
USE EXISTING BIN IN GRANARY, DIVIDE IT IN HALF

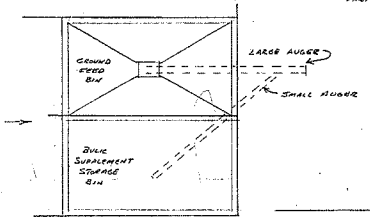

CONSIDER RATS & MICE UNDER HOPPERS IN BINS.
IF FEED IS PUT ON TOP OF AUGER IN BIN, AUGER MUST HAVE ADDITIONAL SUMMIT. GROUND FEED & SUPPLEMENT WILL BE MIXED TOGETHER IN LARGE AUGER. VARY AUGER SPEEDS TO CHANGE FEED MIX.

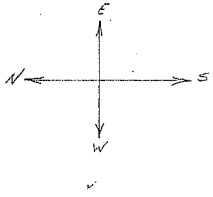

FEED HANDLING SYSTEM
JIM HETLER
ESMOND, N.D.
NOVEMBER 1962.
NDSU. EXT. AGRIC. ENGINEERING
N.D. 758-1-3 1 SH.

JIM HETLER ESMOND, ND FEED HANDLING SYSTEM N.D. 758-1-3