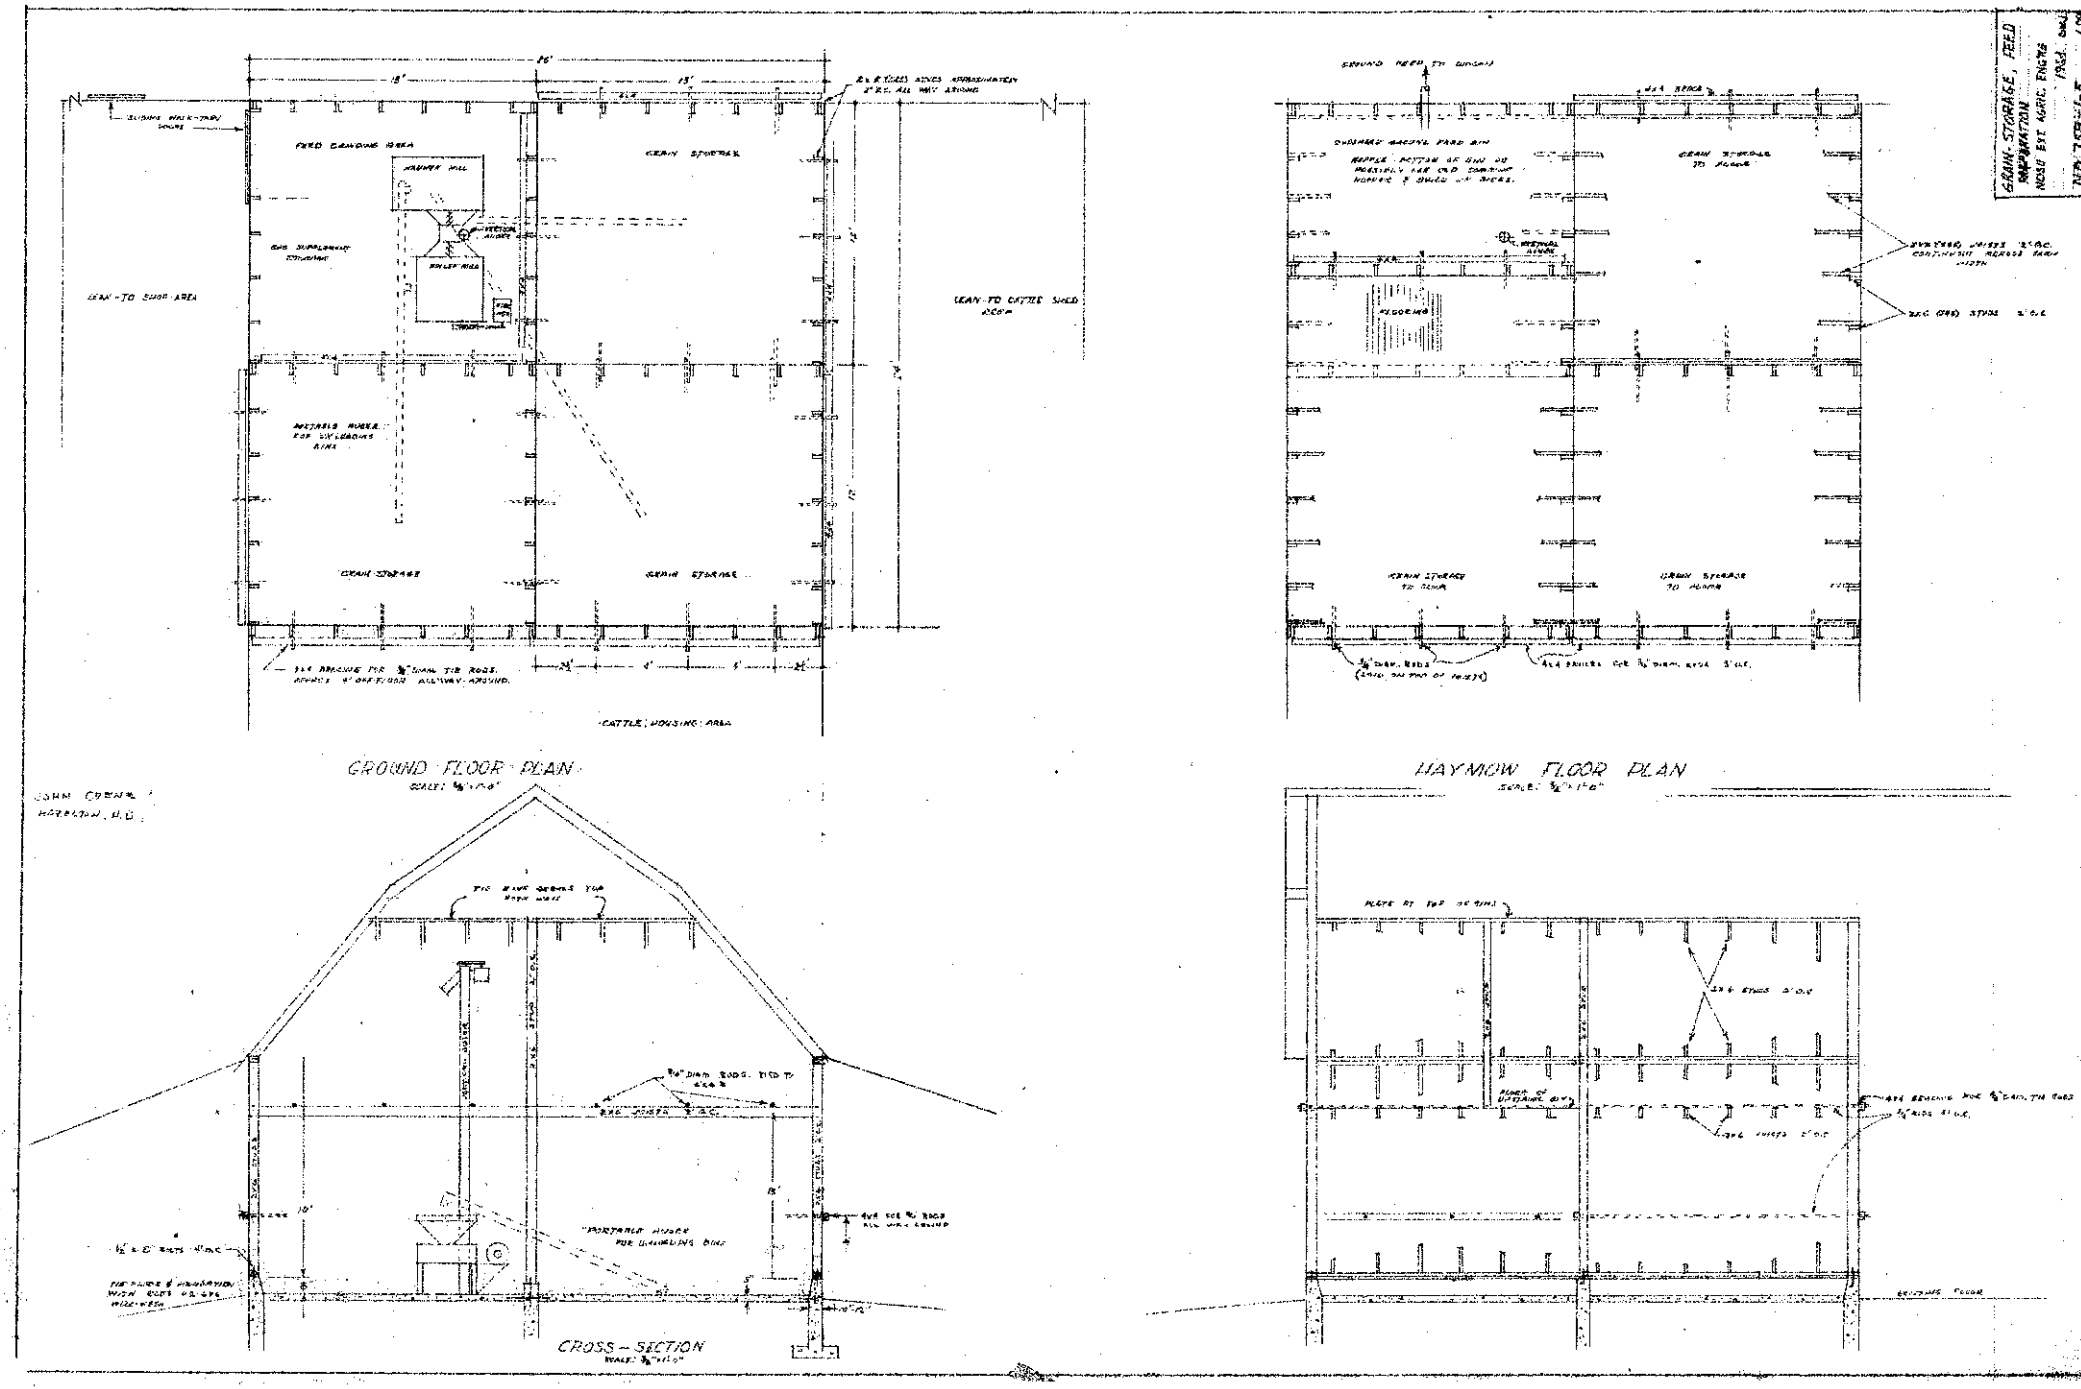
GRAIN STORAGE, FEED
NOSO EXT AGRIC. ENG'RS
GROUND FLOOR PLAN
HAYMOW FLOOR PLAN
CROSS-SECTION
CATTLE HOUSING AREA
GRAIN STORAGE
FEED GRINDING AREA
LEAN-TO SHOP AREA
LEAN-TO CATTLE SHED ROOF
JOHN CRENE
HAZELTON, N.D.