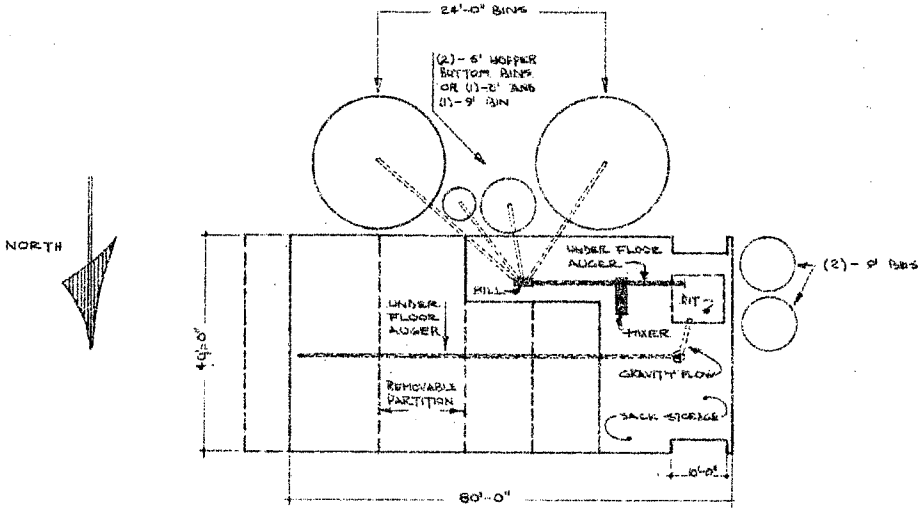

PLAN "A"

SCALE: 1/16" = 1'-0"

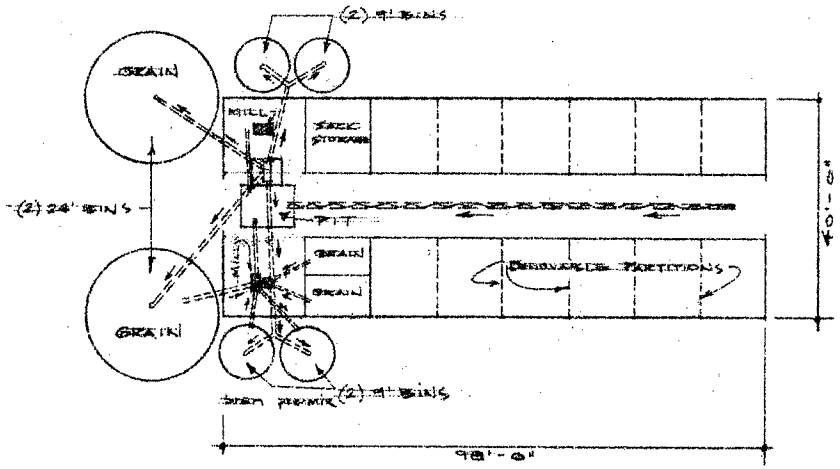

PLAN "B"

SCALE: 1/16" = 1'-0"

TURKEY FEED GRINDING & BLENDING PLANT		
PREPARED FOR: BILL KEMP - MOHALL, N. DAK.	SCALE	DRAWN BY: RSP
PREPARED BY: N.D.S.U. EXTENSION - AGR. ENGR. DEPT.		
DATE: MAY 1965	APPROVED BY: N.D. 758-1-8	SHEET NO. 1 OF 2