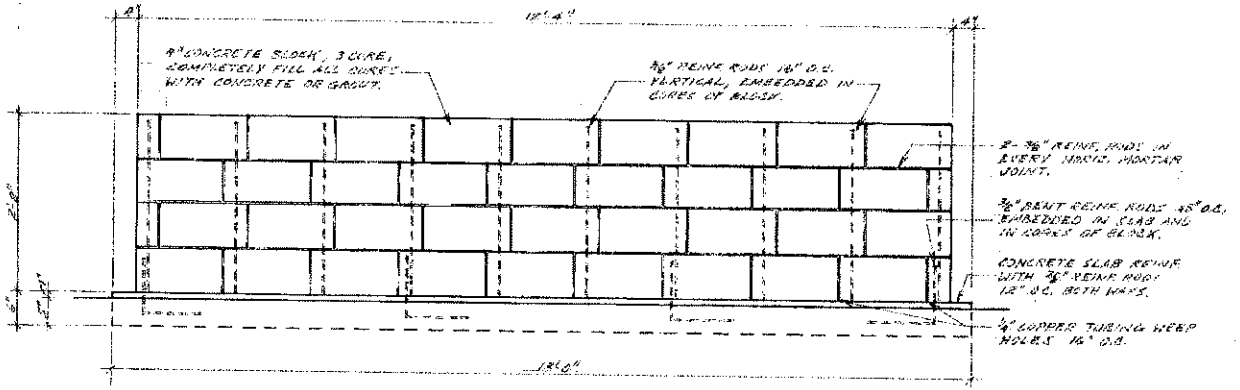

FRONT VIEW
3/4"=1'-0"

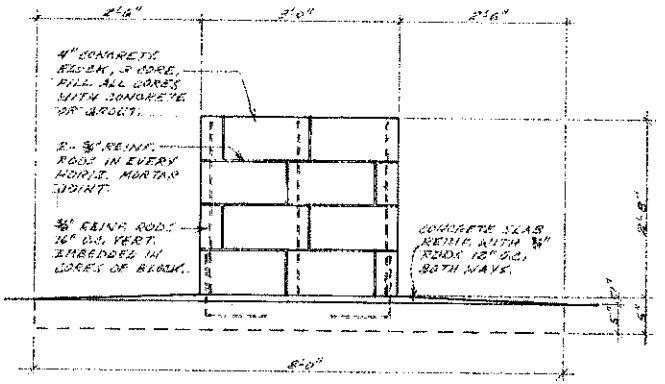

SIDE VIEW
3/4"=1'-0"

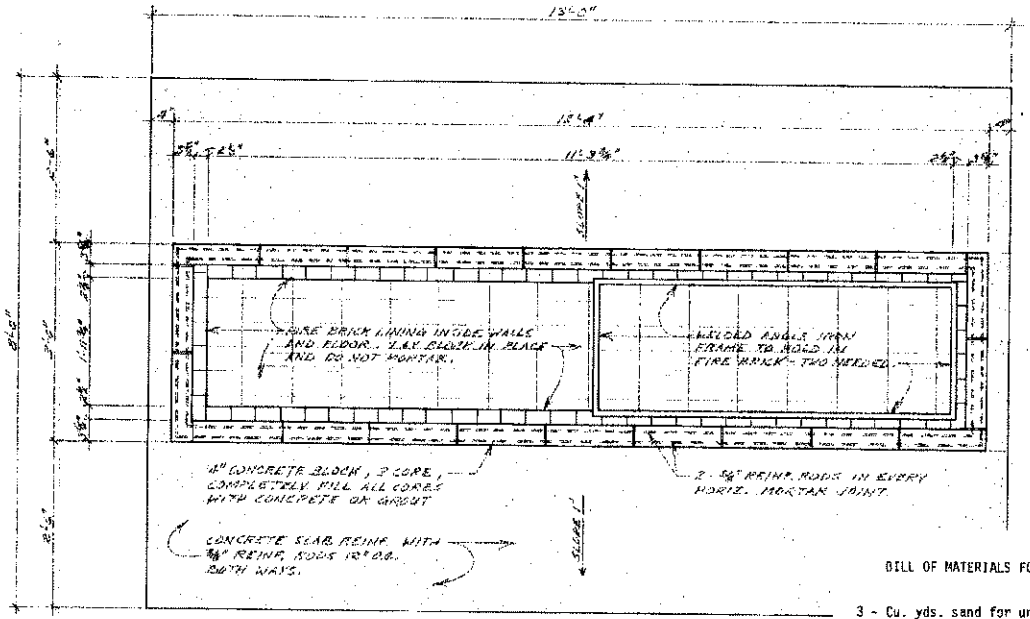

TOP VIEW
3/4"=1'-0"

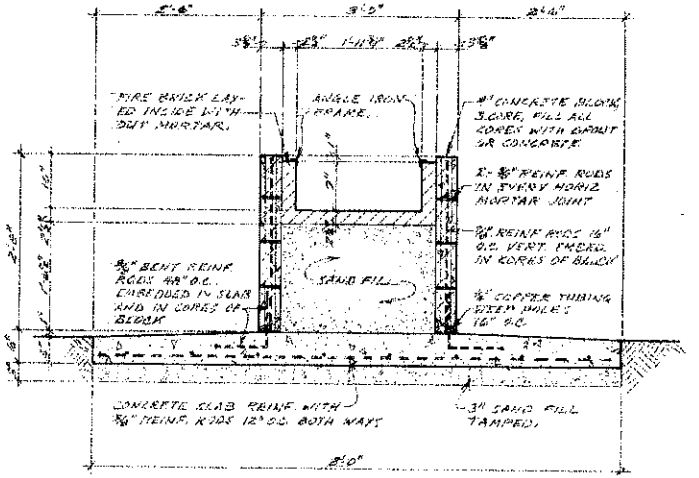

CROSS SECTION
SCALE 3/4"=1'-0"

BILL OF MATERIALS FOR BARBECUE PIT

3 - Cu. yds. sand for under concrete slab and for fill, including waste.

2 - Cu. yds. ready mix concrete for slab, including waste.

100 - 4" hollow core concrete block, 3 core type, 88 blocks actually needed.

180 - 4½" x 9" x 2½" fire brick, 168 bricks actually needed.

14 - Bags "Quickcrete" mortar mix masonry mortar, including wasted materials.

20 - Bags "Quickcrete" sand mix concrete, including waste.

25 - 3/8" reinforcing steel rods, 20' long, 3 for vertical rods, 12 for horizontal and bent rods, 10 for slab reinforcing rods.

18 - ¼" copper tubing weep holes.

BARBECUE PIT		
PREPARED BY: L. VOGEL, L. ROEHL EXT. AGRIC. ENG. DEPT., N.D.S.U.	SCALE	DRAWN BY G. SAUVAGEAU REVISED
DATE 9-28-83	APPROVED BY N.D. 874-0-2	DRAWING NUMBER 1 OF ONE

K+E CRYSTALINE ® 10 8457 ARCHITECTS' STANDARD FORM
MADE IN U.S.A.