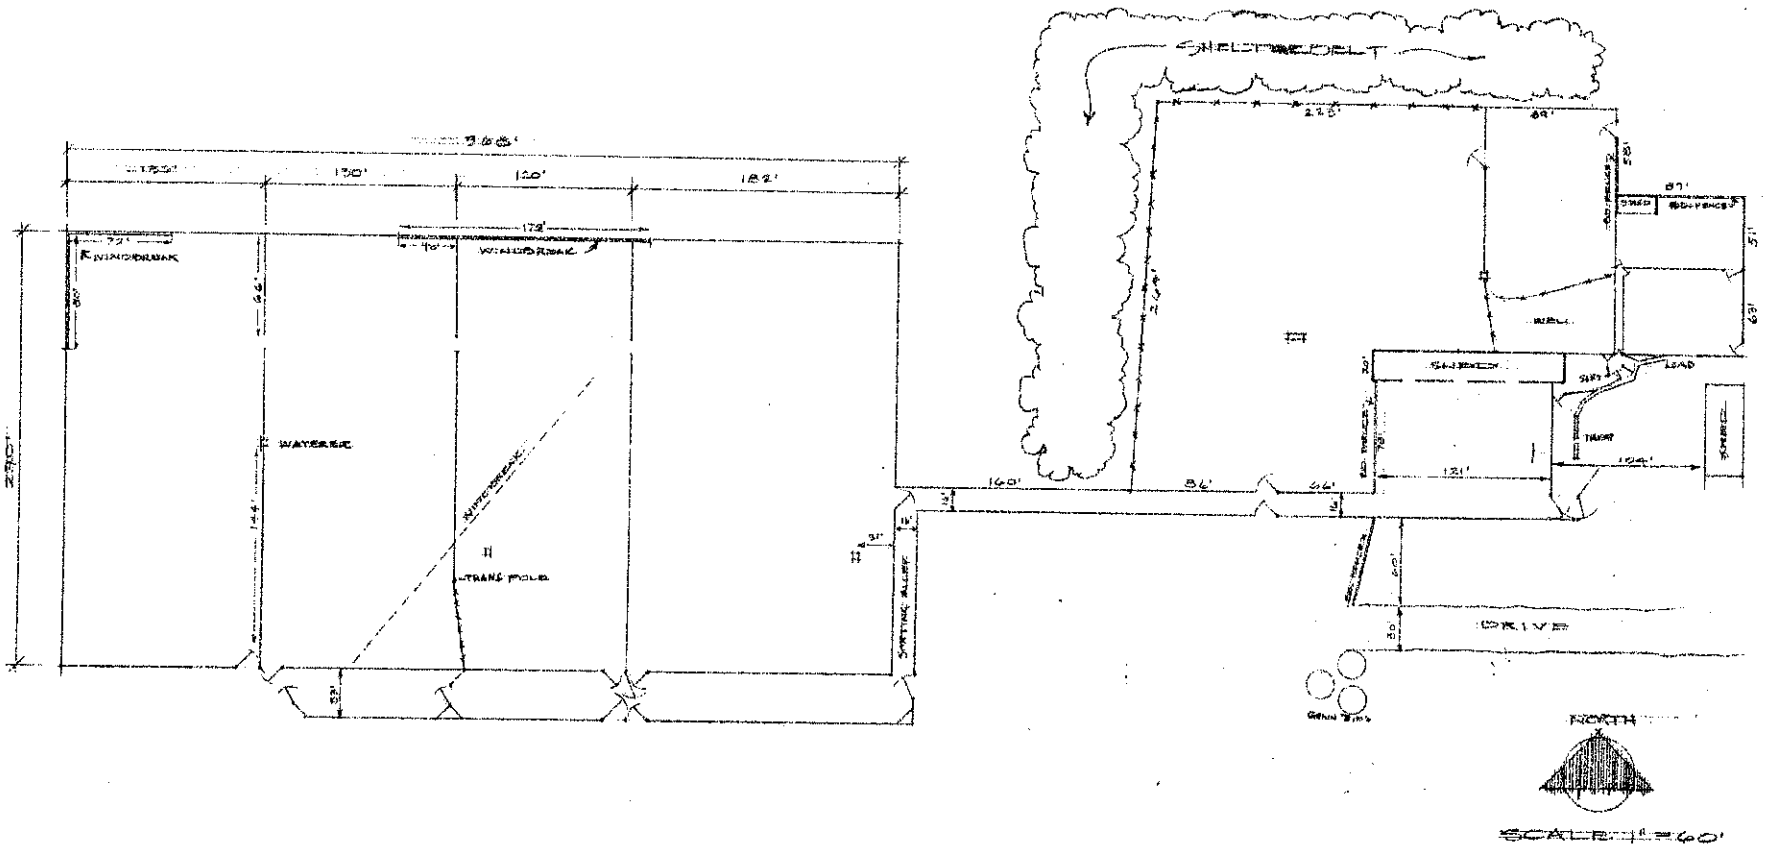

FEEDYARD ARRANGEMENT

PREPARED FOR: GENERAL CREDIT RANCH H. THOMPSON / L. LICKEFT, OWNERS	SCALE	DRAWN BY: L. Cossette REVISED
PREPARED BY: ND SU Extension Agr. Engineering Dept.		
DATE: Feb. '74	APPROVED BY: N.D. 724-8-5	DRAWING NUMBER: sht. 1 of 1