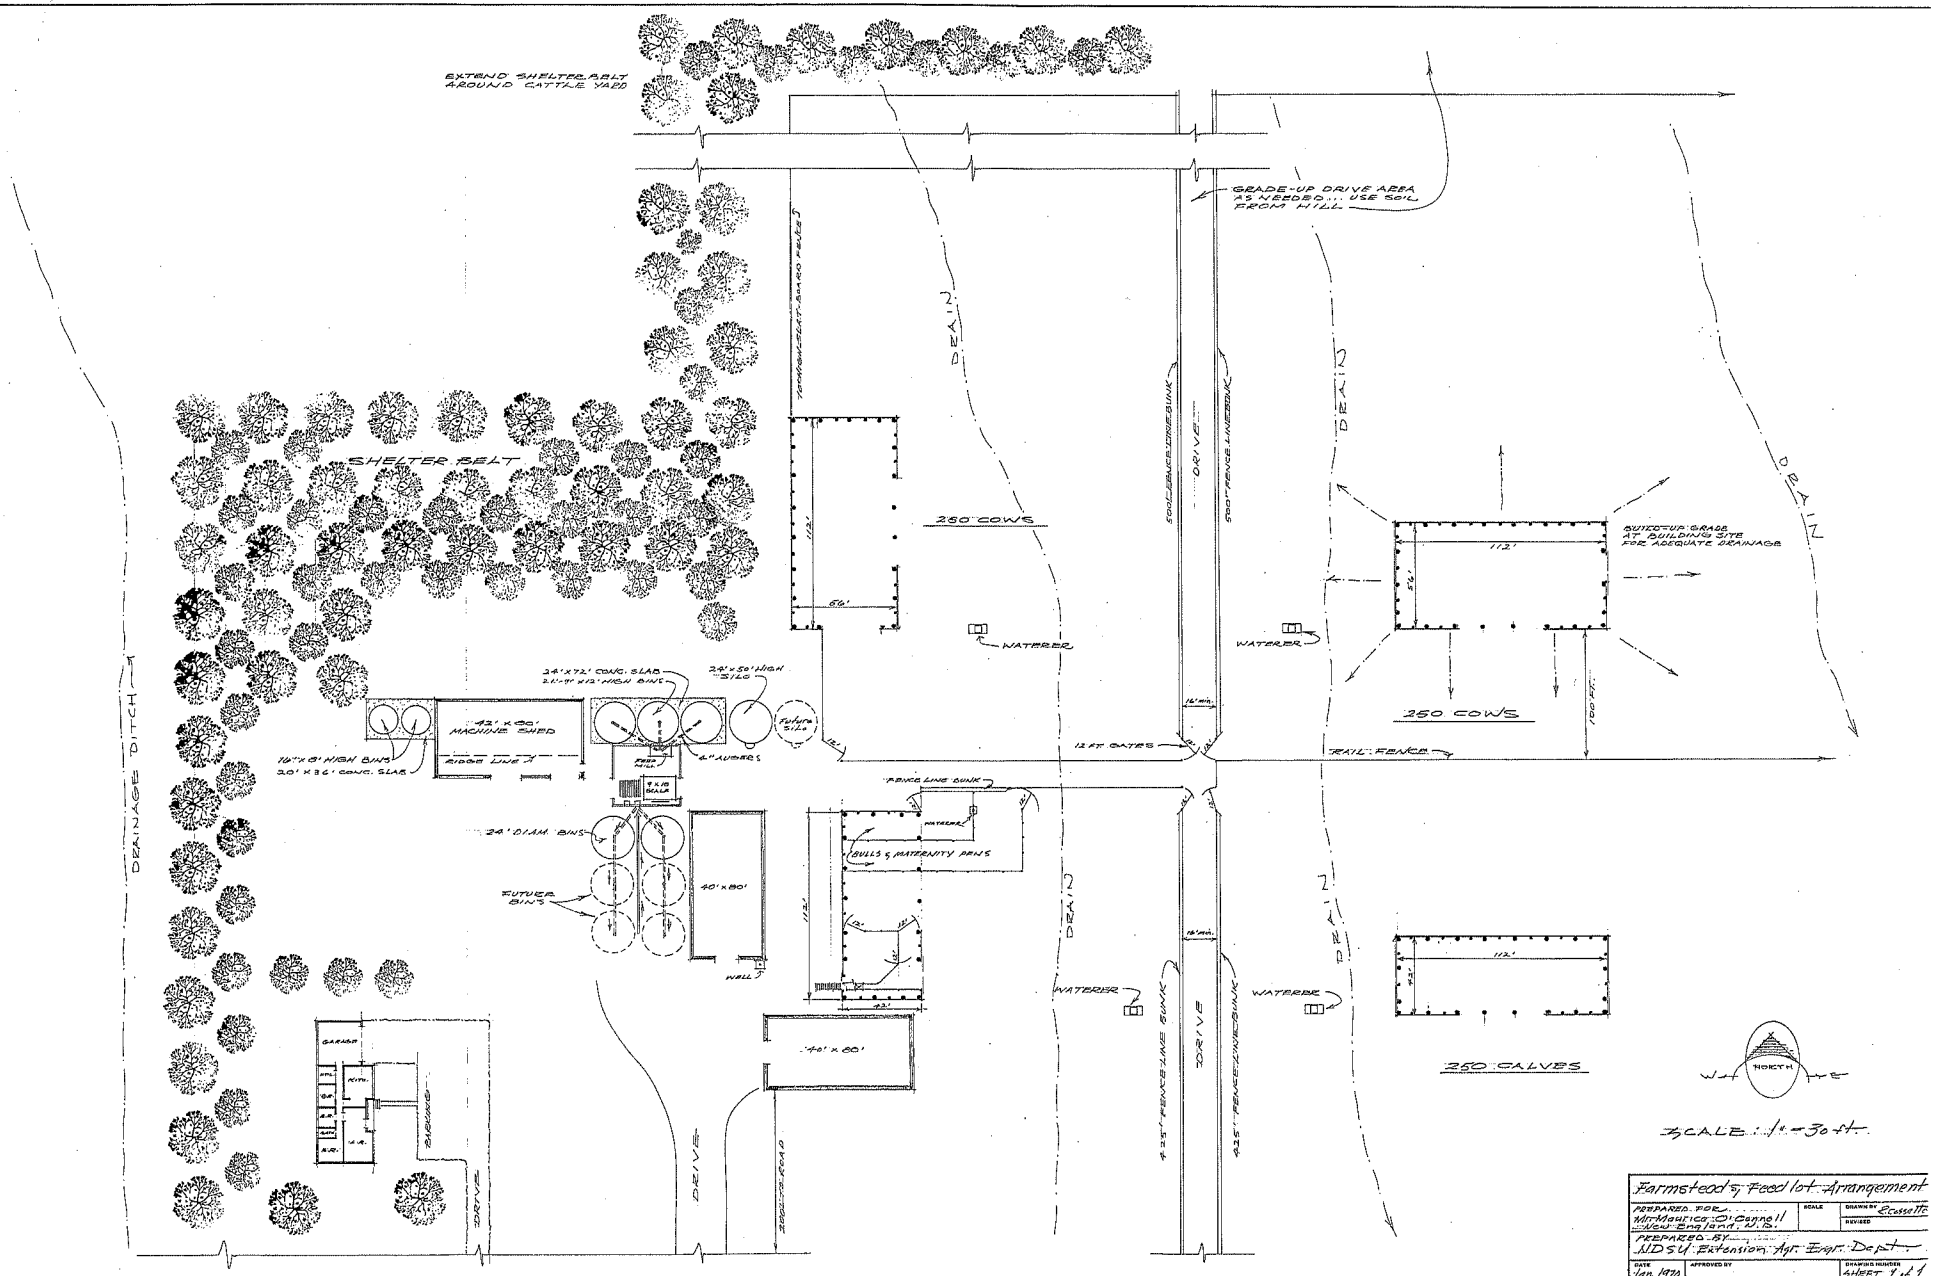

Farmstead & Feedlot Arrangement

PREPARED BY: NDSU Extension Agr. Engr. Dept.		REVISED
DATE: Jan. 1970	APPROVED BY	DRAWING NUMBER: SHEET 1 of 1

ND 705-0-3