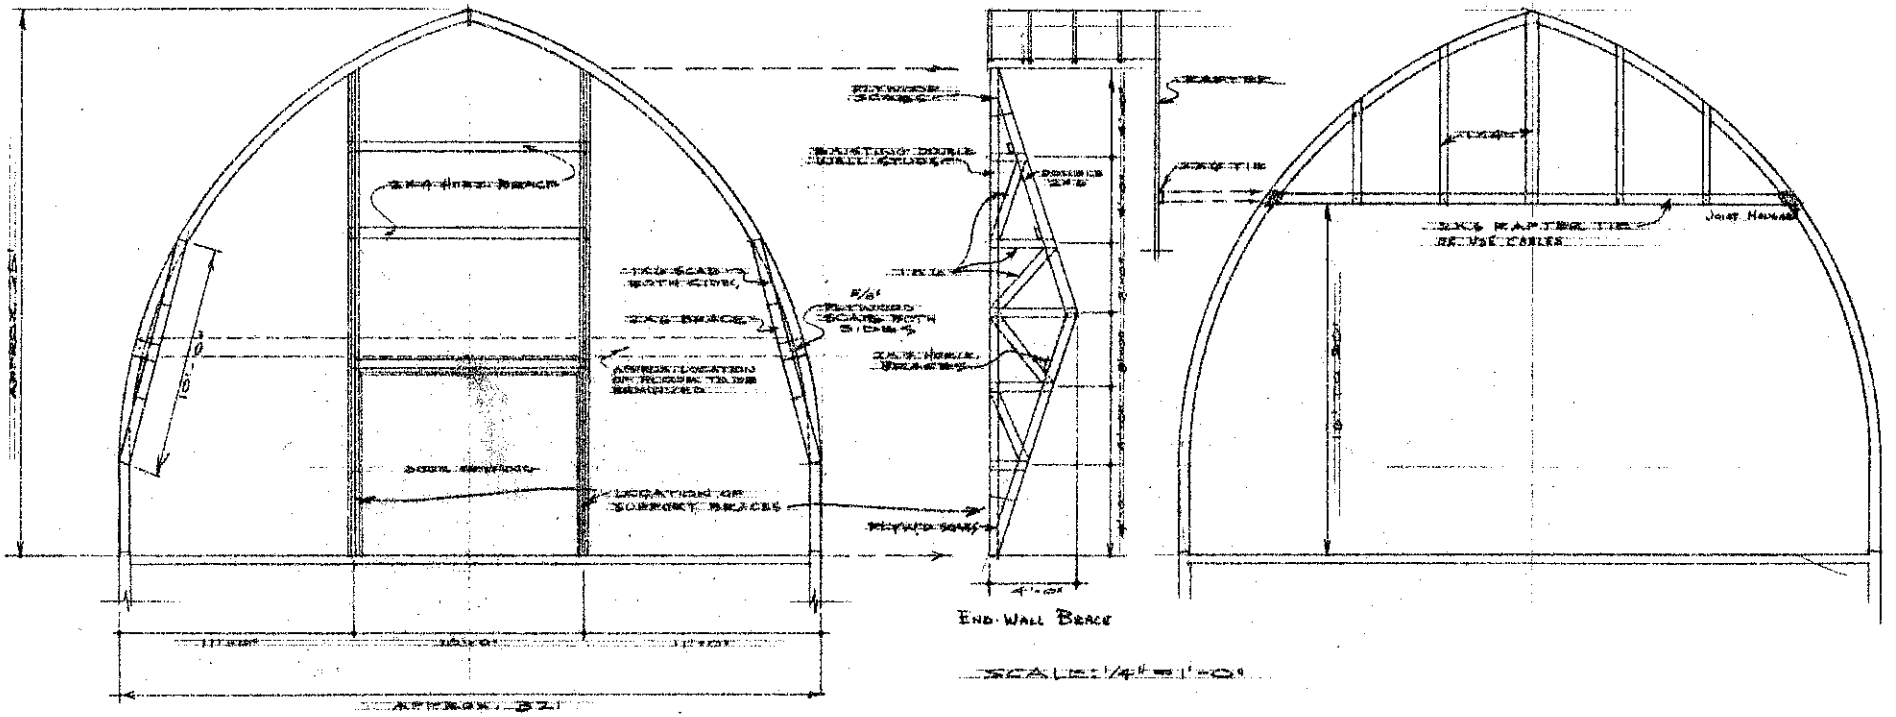

BRACING FOR BARN REMODELING

	SCALE 1/4" = 1'	DRAWN BY R.C.
PREPARED BY NDSU EXT. AGR. ENGR. DEPT.		
DATE JUNE '67	APPROVED BY M.D. 708-2-2	DRAWING NUMBER SHEET 1 of 1