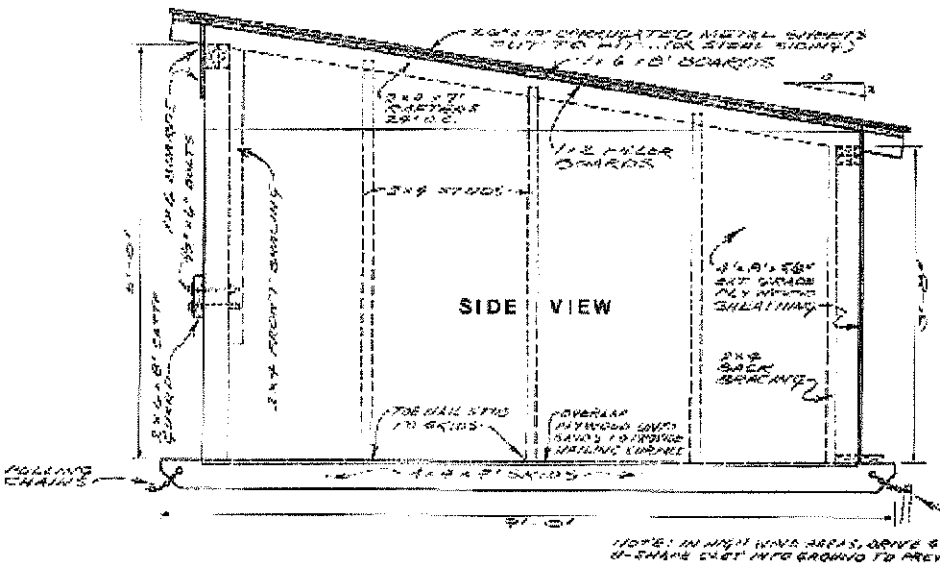

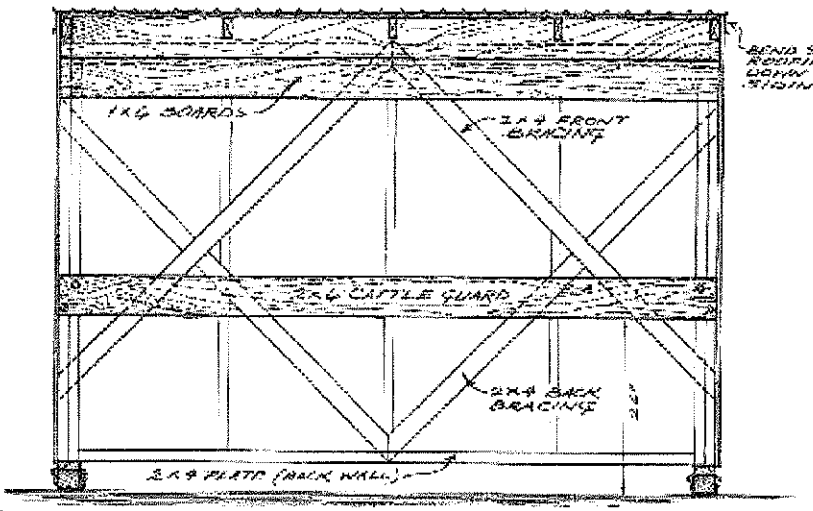

FRONT VIEW

NOTE: IN HIGH WIND AREAS, DRIVE STEEL U-SHAPE POST INTO GROUND TO PREVENT TIPPING OVER.

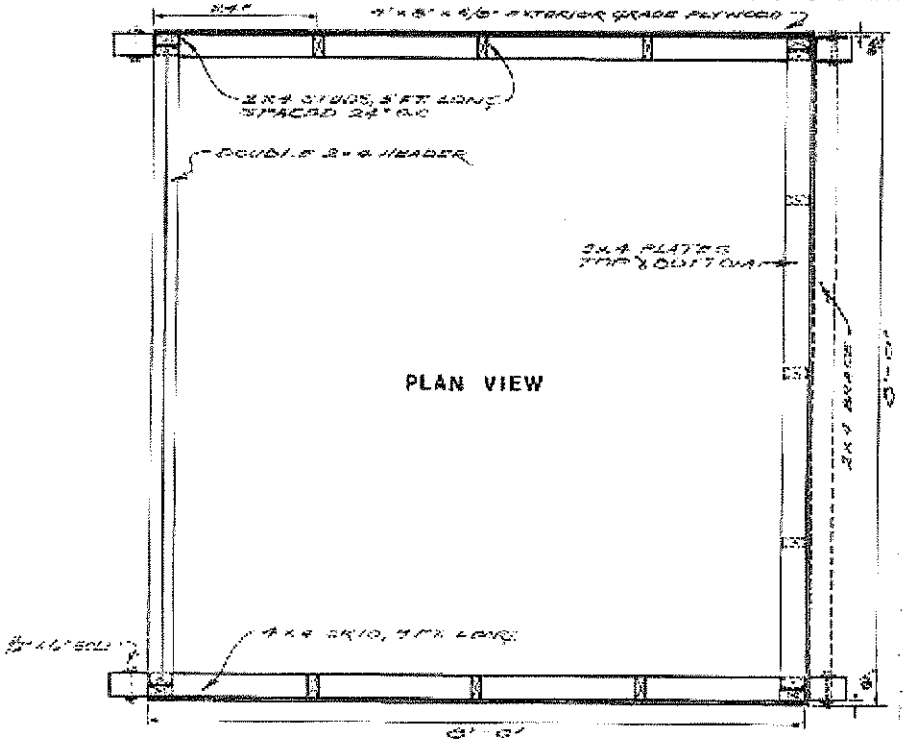

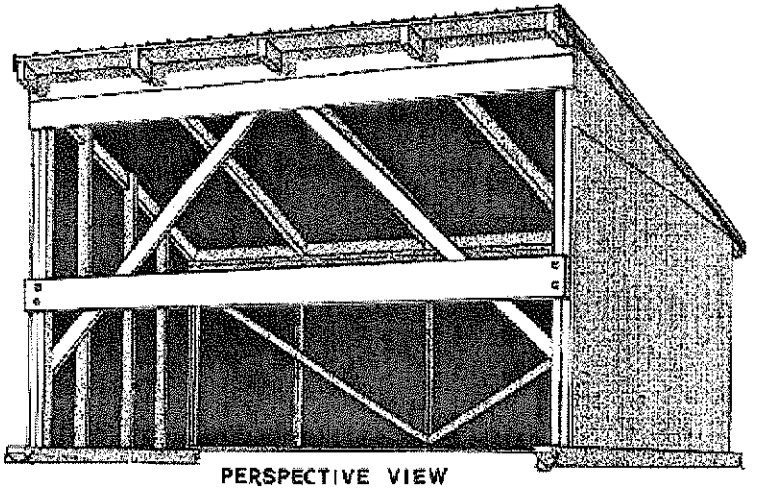

PERSPECTIVE VIEW

Materials List

2... 4"x4"x 9' SKIDS
17... 2"x4"x 8' STUDS
6... 2"x4"x 9' RAFTERS
5... 2"x4"x 8' PLATES
4... 2"x4"x 6' BRACES
5... 1"x6"x 8' BOARDS
5... 1"x2"x 10' FILLER BOARDS
1... 2"x6"x 8' GUARD RAIL
4... 2'x8'x 1/4" EXTERIOR PLYWOOD
4... 26"x10' METAL ROOFING
8... 3½"x ½" BOLTS
4... ½" PIPE STRAPS

NAILS...
15 lbs. FRAMING NAILS (20d)
6 lbs GALV NAILS (10d)
2 lbs GALV. ROOFING NAILS W/ HEAD WASHER
PAINT OR STAIN

PORTABLE CALF SHED		
DESIGNED BY DICKINSON BR. STATION	SCALE 1"=1'	DRAWN BY K. CASSETTE
PREPARED BY NDSU EXTENSION AGR. ENGR. DEPT		
DATE JULY '72	APPROVED BY Jay Parker - Supt.	DRAWING NUMBER SHT 1 OF 1

ND 724-1-12

ND 724-1-12 BEEF