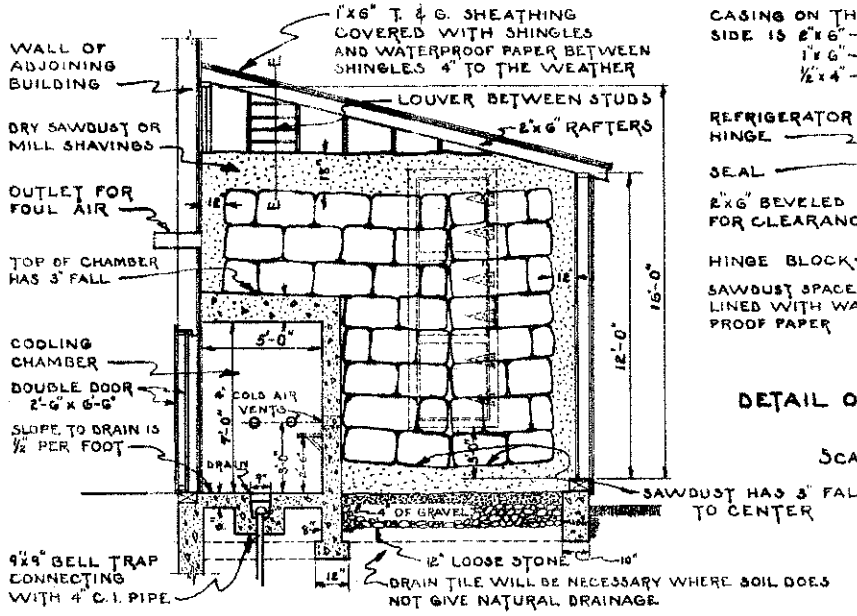

SECTION THRU A-A
Scale 1/4 = 1'-0"

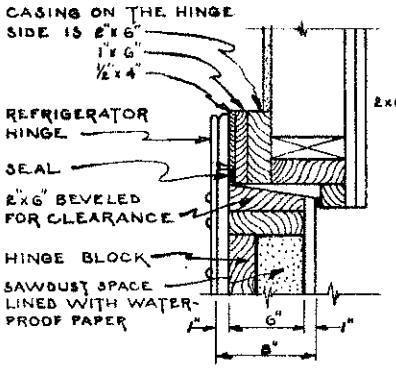

DETAIL OF DOOR SHOWING HINGE
Scale 1 1/2" = 1'-0"

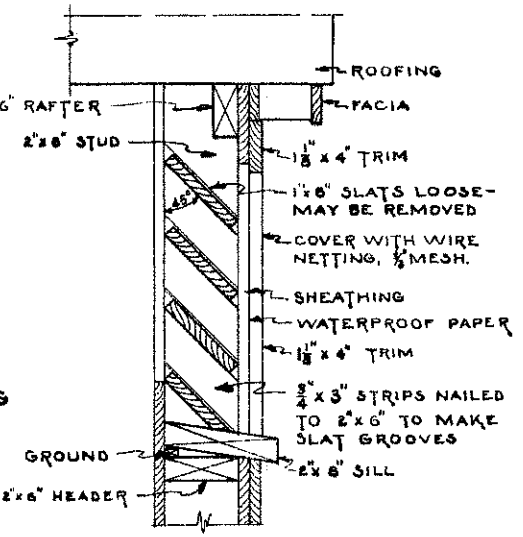

DETAIL OF LOUVER THRU "E-E"
Scale 1 1/2" = 1'-0"

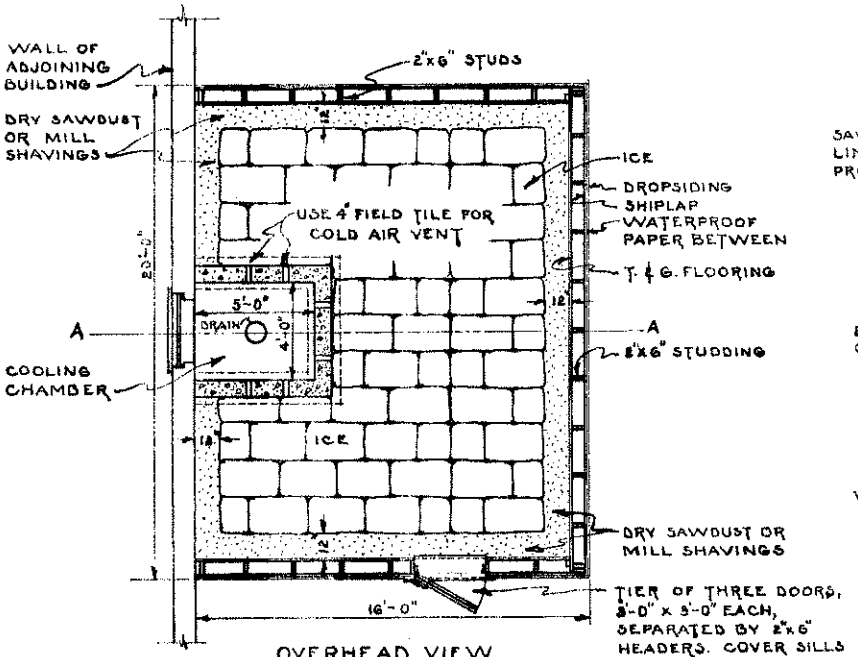

OVERHEAD VIEW

WALK-IN ICE COOLER

JOINED TO EITHER THE MILKHOUSE OR DWELLING
Scale 1/4" = 1'-0"

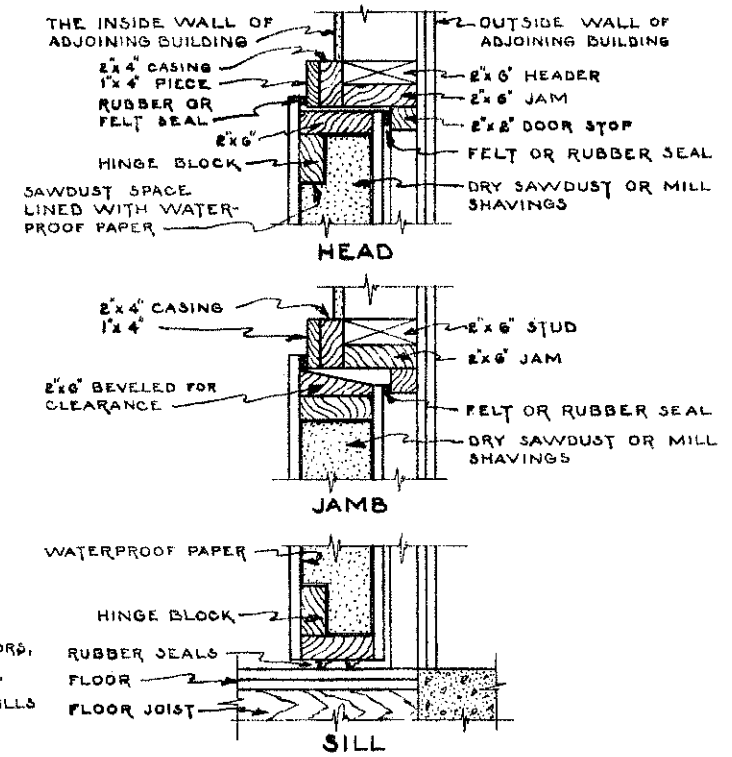

DETAIL OF COOLING CHAMBER DOOR
Scale 1 1/2" = 1'-0"

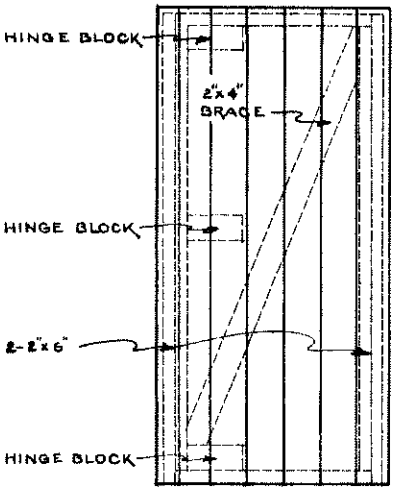

DOOR TO COOLING CHAMBER
Scale 3/4" = 1'-0"

COOPERATIVE EXTENSION WORK IN
AGRICULTURE AND HOME ECONOMICS
STATE OF NORTH DAKOTA
NORTH DAKOTA AGRICULTURAL COLLEGE
AND
U. S. DEPT. OF AGRICULTURE COOPERATING
EXT. AGR'L ENGINEER- FARGO, N. DAK.

WALK-IN ICE COOLER

PLATE NO. N.D. 744-E-1 DRAWN BY [illegible] DATE [illegible]