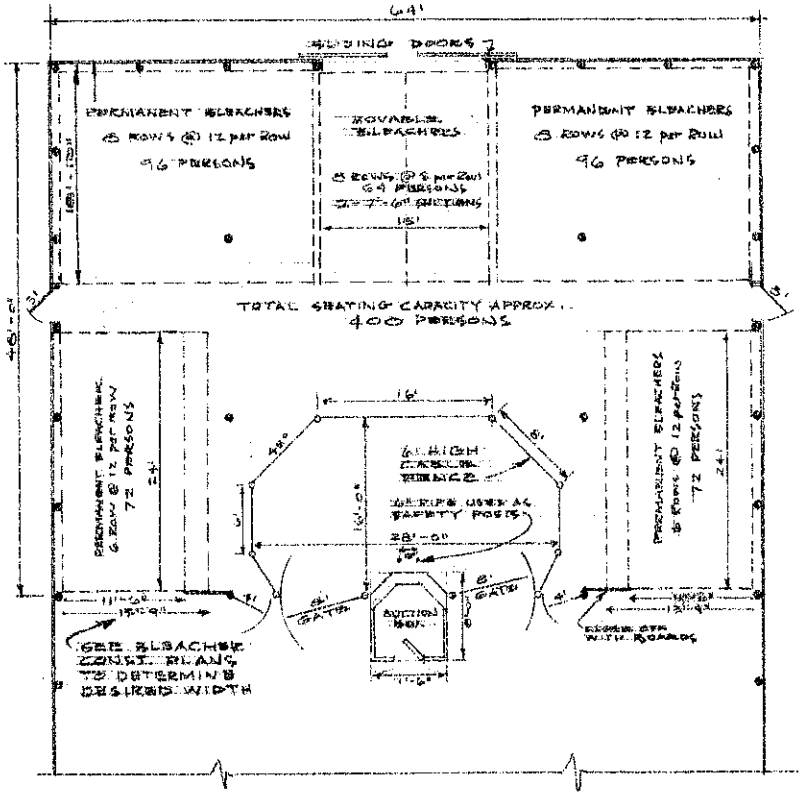

SEATING ARRANGEMENT #1

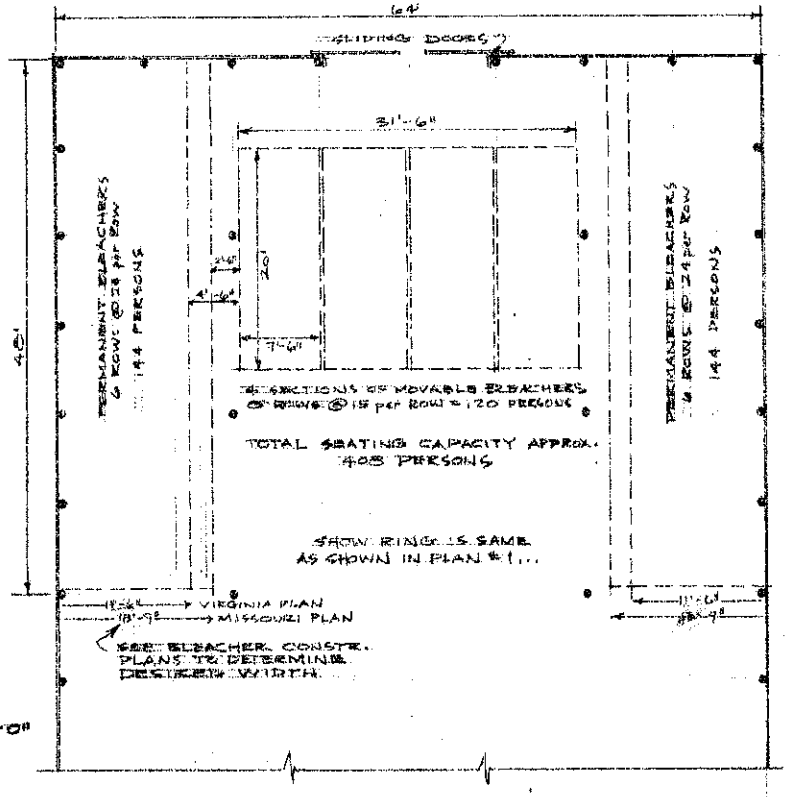

SEATING ARRANGEMENT #2

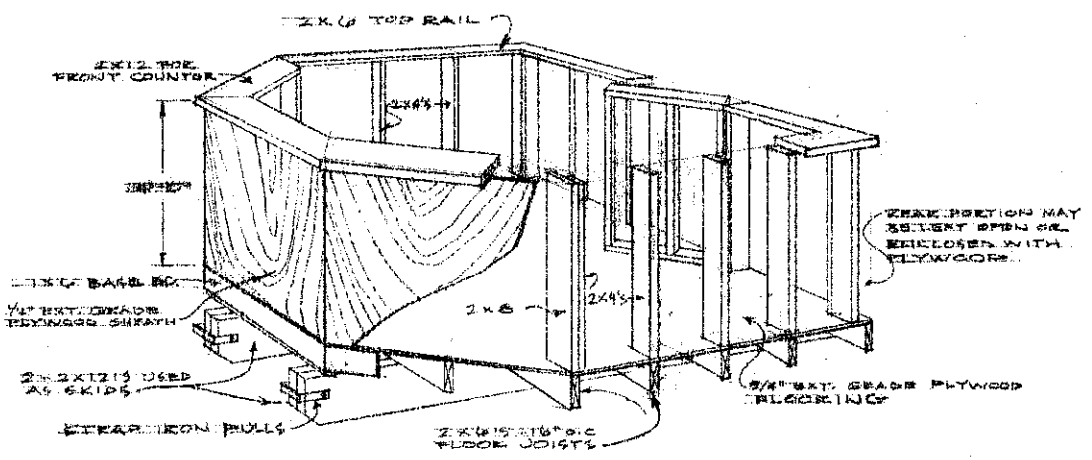

PERSPECTIVE VIEW OF AUCTION BOX

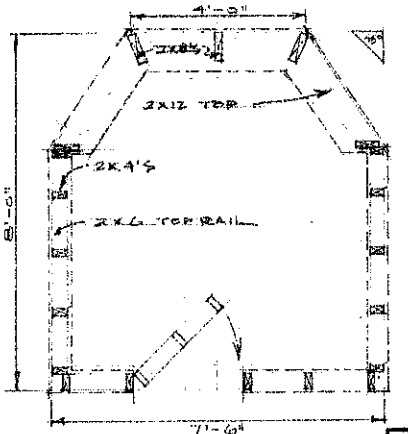

FLOOR PLAN
SCALE: 1/2" = 1'-0"

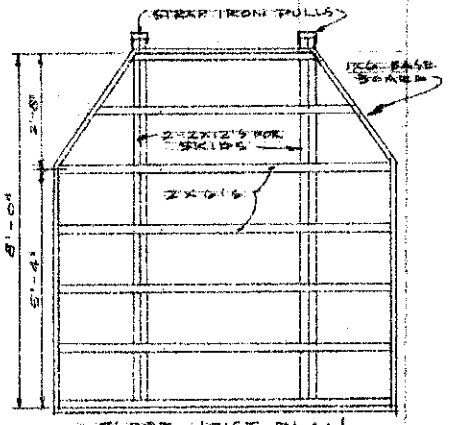

FLOOR JOIST PLAN

LIVESTOCK SHOW-SALE FACILITY

PREPARED FOR: WILLISTON FAIRGROUNDS

SCALE

DRAWN BY: E. Cossette

REVISED

PREPARED BY: NDSU Extension Agr. Engr. Dept.

DATE: Jan. '64

APPROVED BY: M.D. 762-1-1

DRAWING NUMBER

SHEET