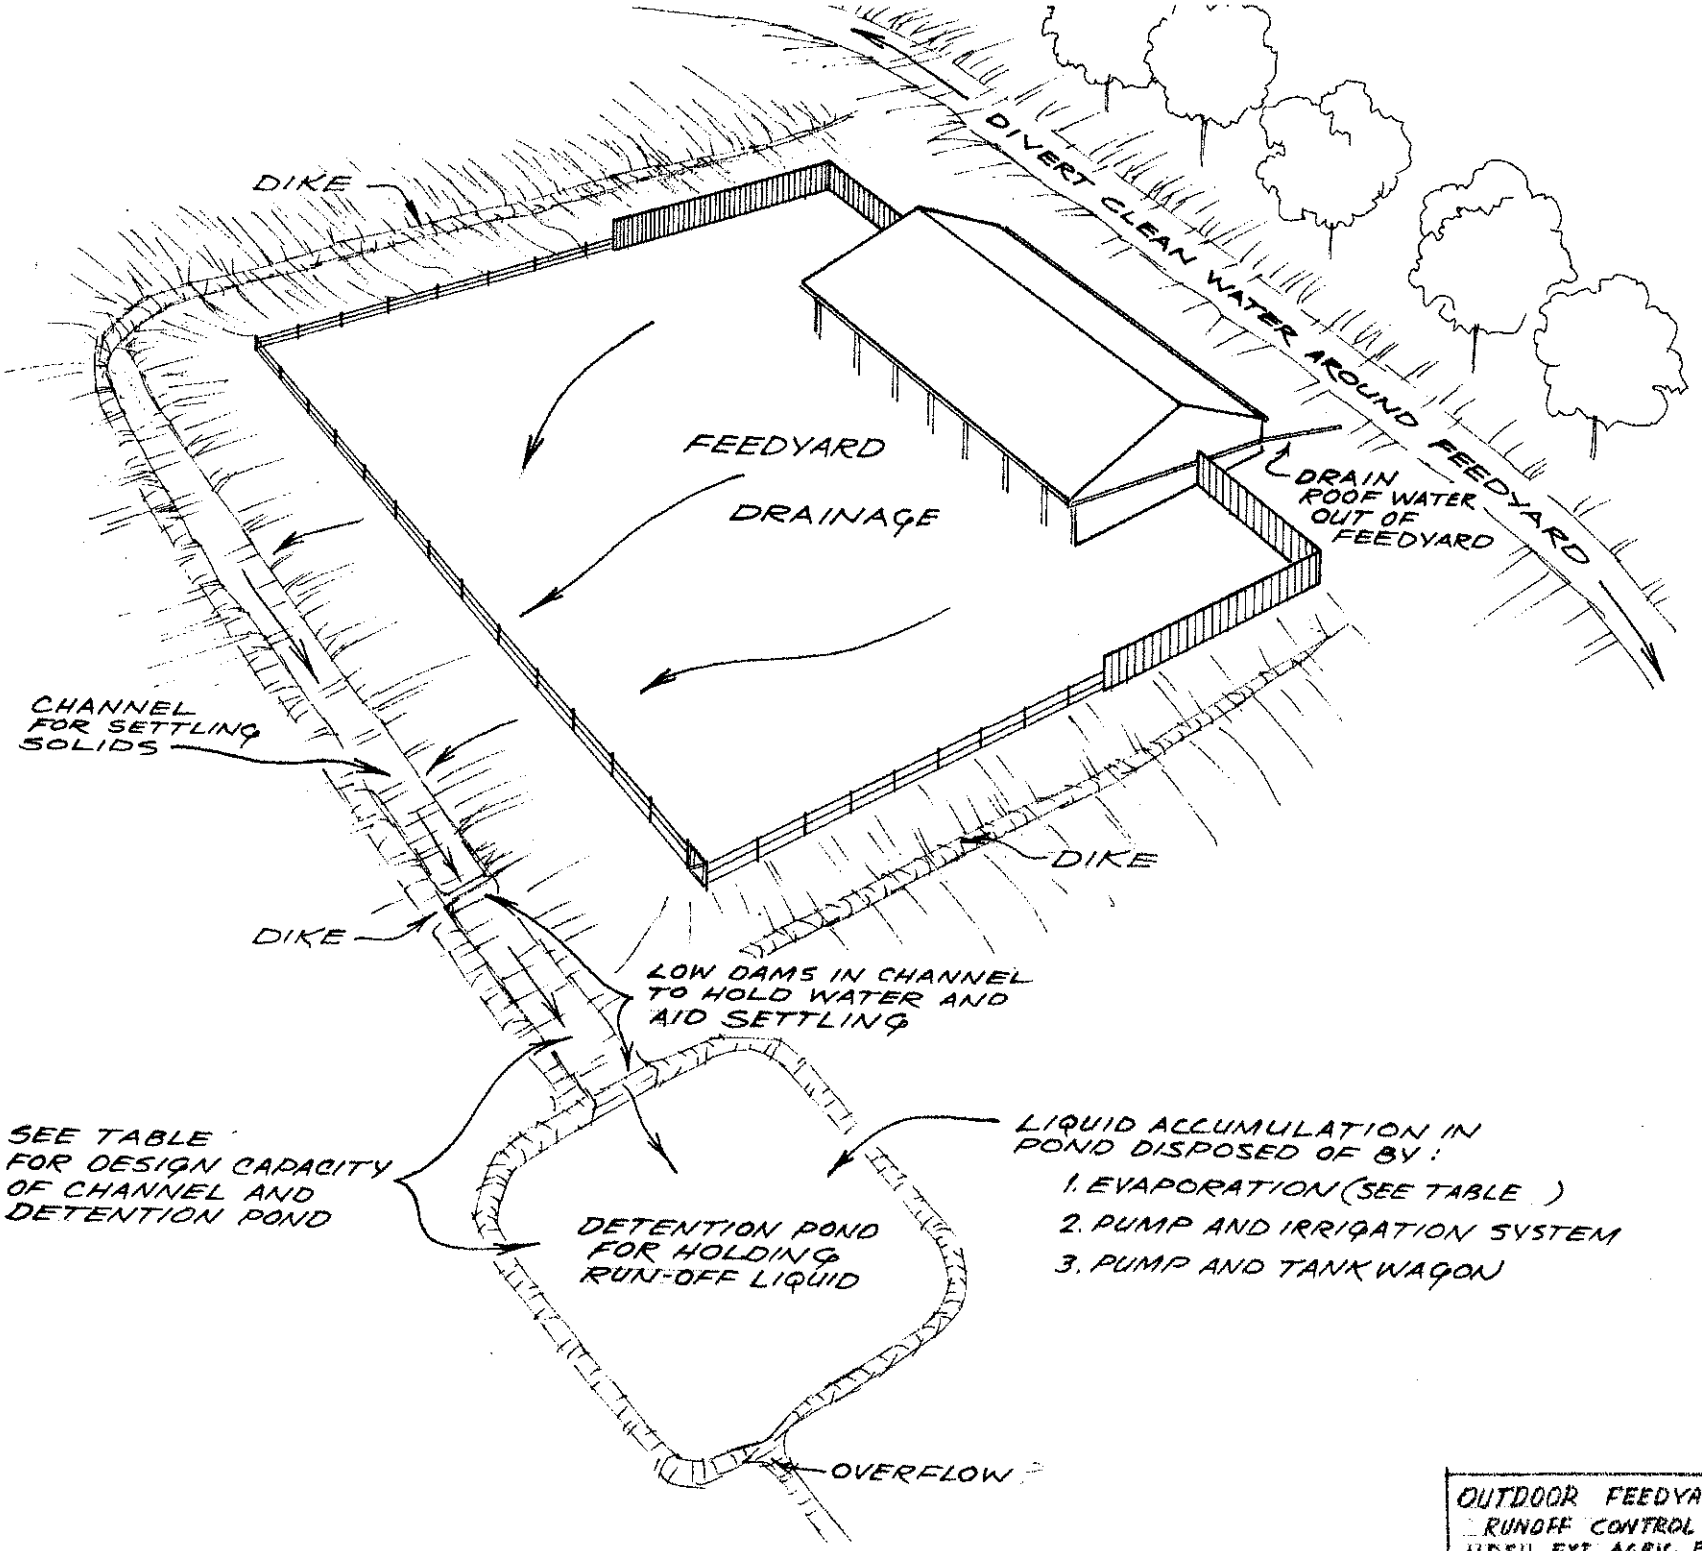

OUTDOOR FEEDYARD
RUNOFF CONTROL
NDSU EXT. AGRIC. ENG'NG
1973 RC Dwg
N.D. 870-4-2